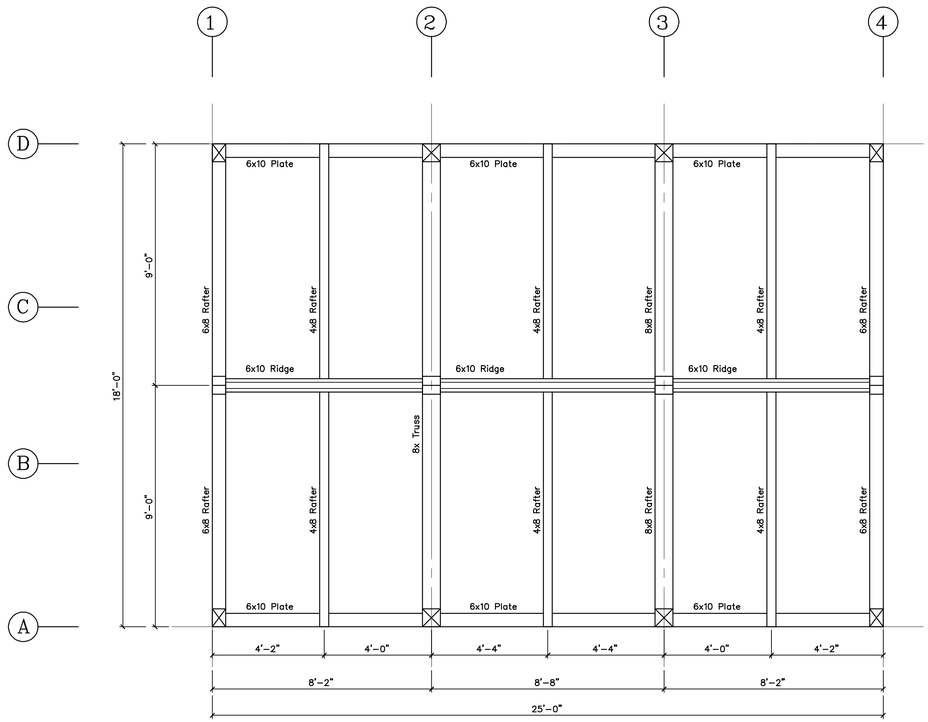

Roof Framing

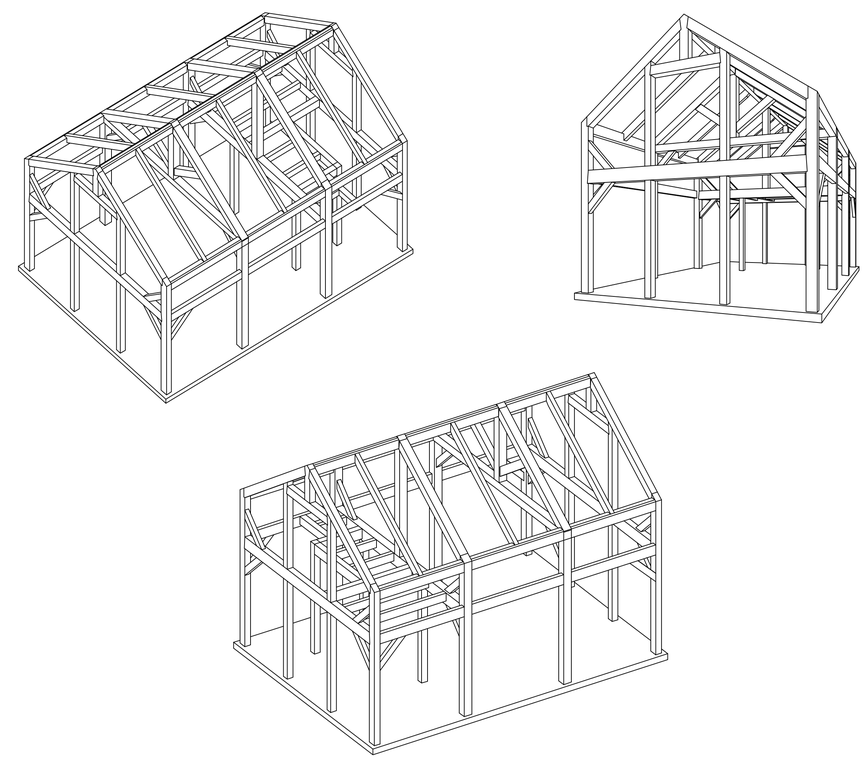

General Notes:

Timbers to be Native Hemlock rough sawn.
Pegs to be 1" birch.

One coat of stain or oil to be shop applied on all sides.

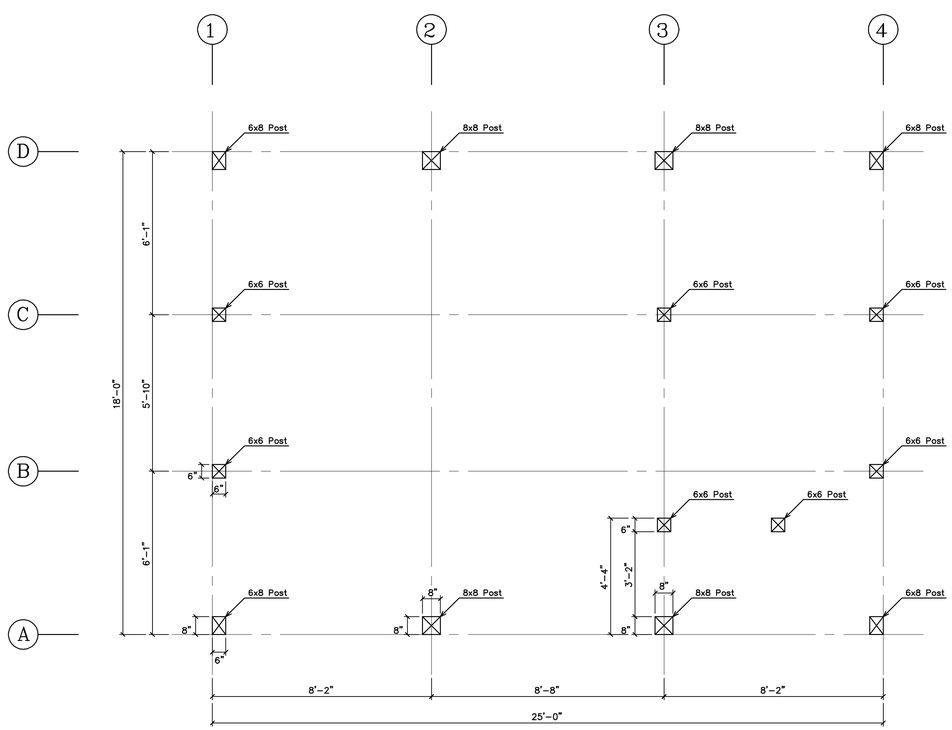

First Floor Post Layout

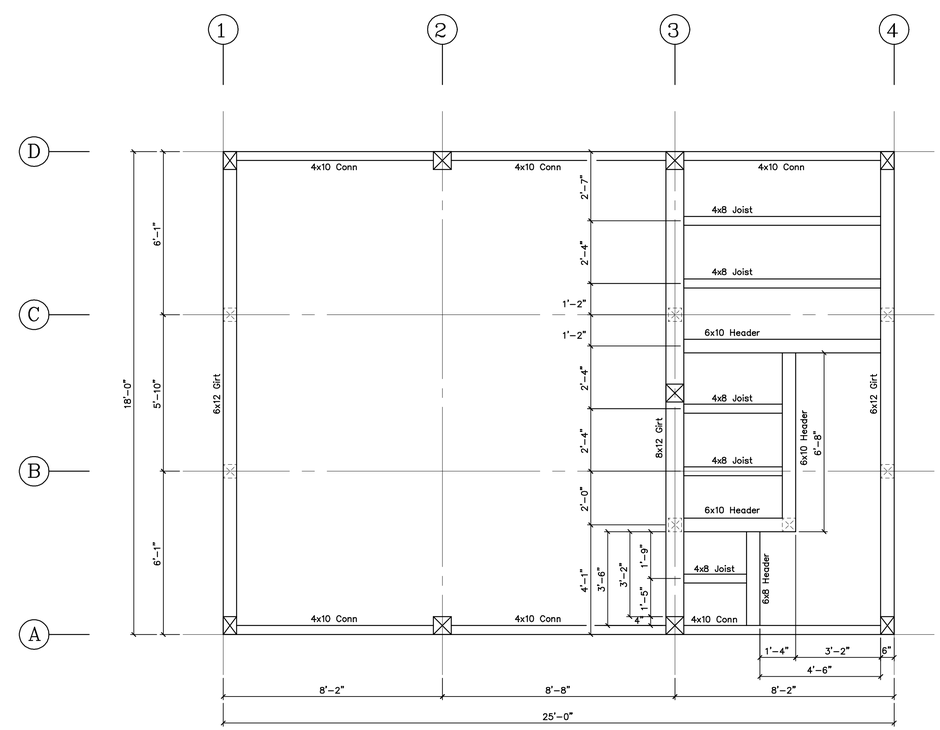

Second Floor Framing

REVISIONS	BY
2/16/05	

RED LINE CHECK
BY: DATE:

VERMONT TIMBER WORKS
SPRINGFIELD VERMONT
802-885-1917

SHOP DRAWINGS

Plans
Perspectives

PROJECT: Walt Whitman Barn
Timber Frame
West Hills, New York

DRAWN : D.F.
CHECKED :
DATE : 12/22/04
SCALE : 3/8"=1'-0"
JOB NO. :
SHEET
F-1
OF SHEETS