


Bent @ Line 3

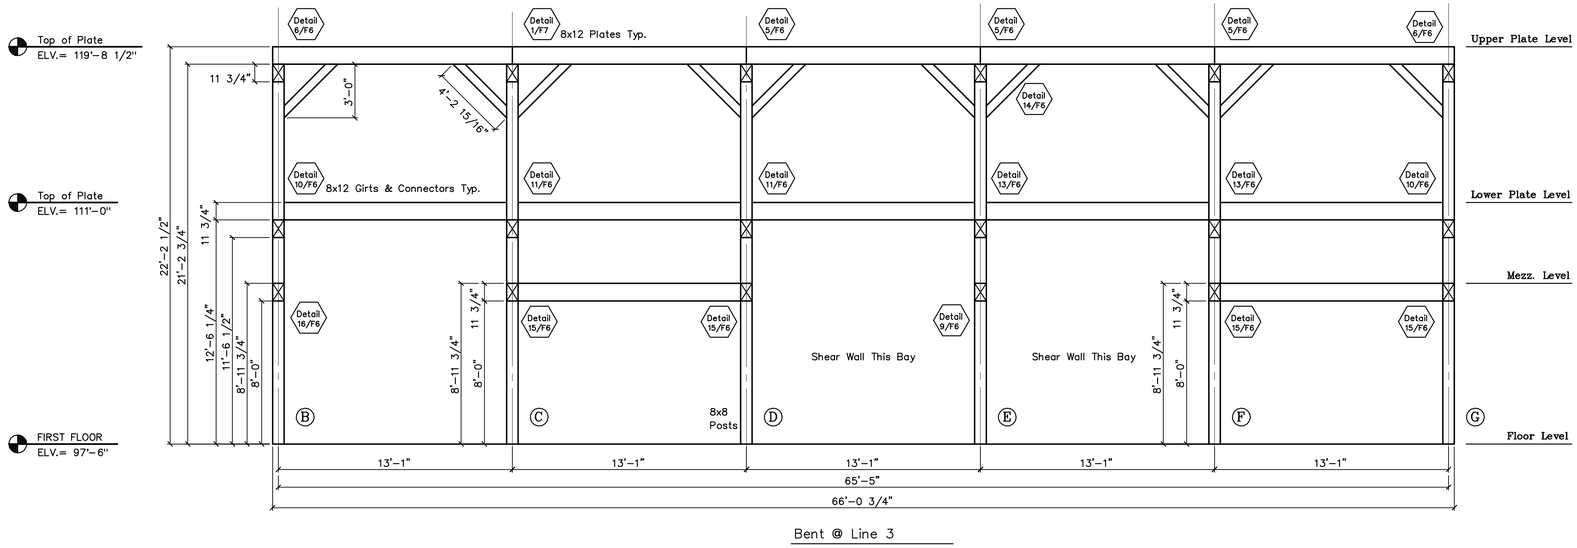


Bent @ Line 2




Bent @ Line 1

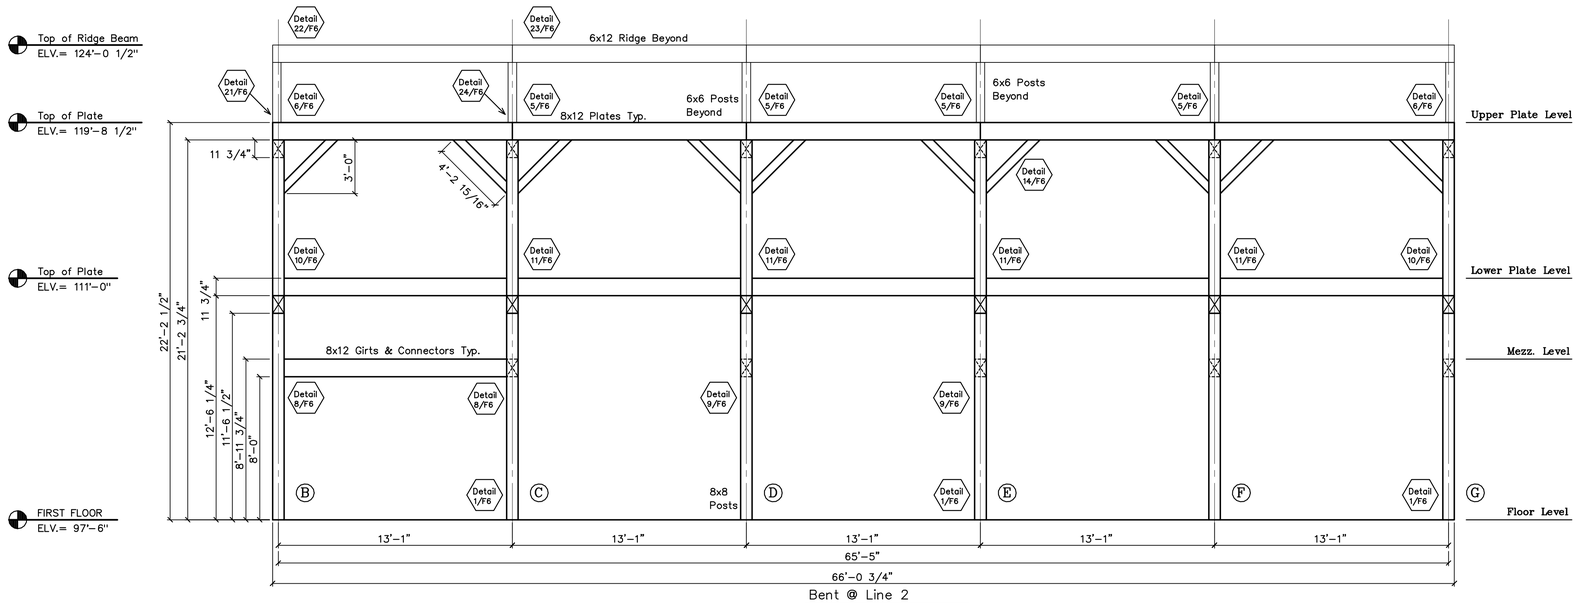


Bent @ Line 1a

| REVISIONS | BY |
|---|---|
| 6/15/01 | |
| | |
| | |
| | |
| | |
| | |
| | |

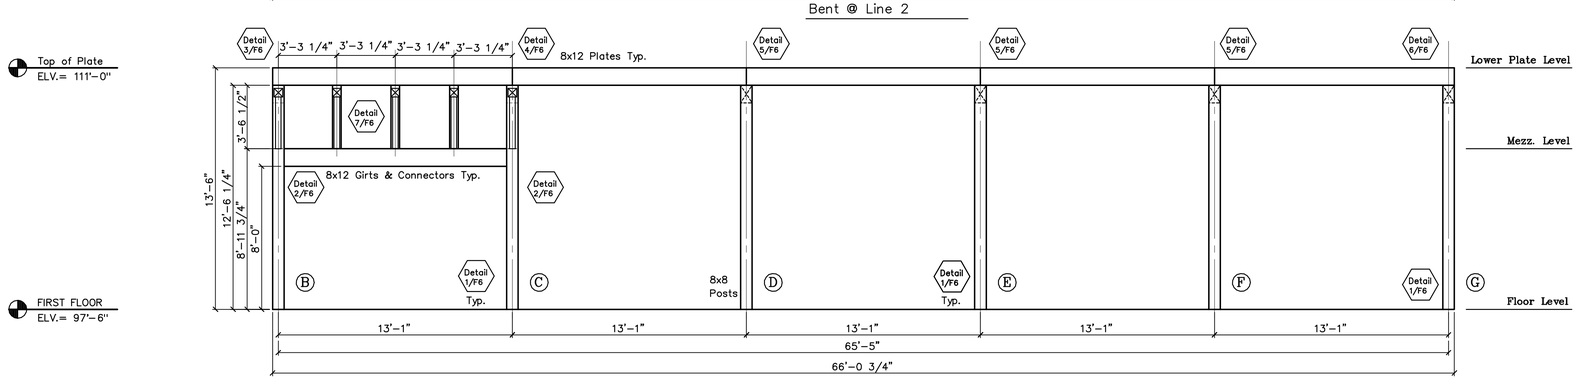VERMONT TIMBER WORKS
SPRINGFIELD VERMONT
802-885-1917

SHOP DRAWINGS

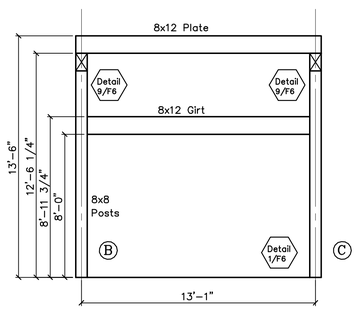Bent Profiles
Lines 1-3

PROJECT: Cornwall Library
Cornwall, Connecticut

| DRAWN : D.F. | CHECKED : |
|---|---|
| DATE : 5/24/01 | |
| SCALE : 1/4"=1'-0" | |
| JOB NO. : | |
| SHEET F-3 | |
| OF SHEETS | |