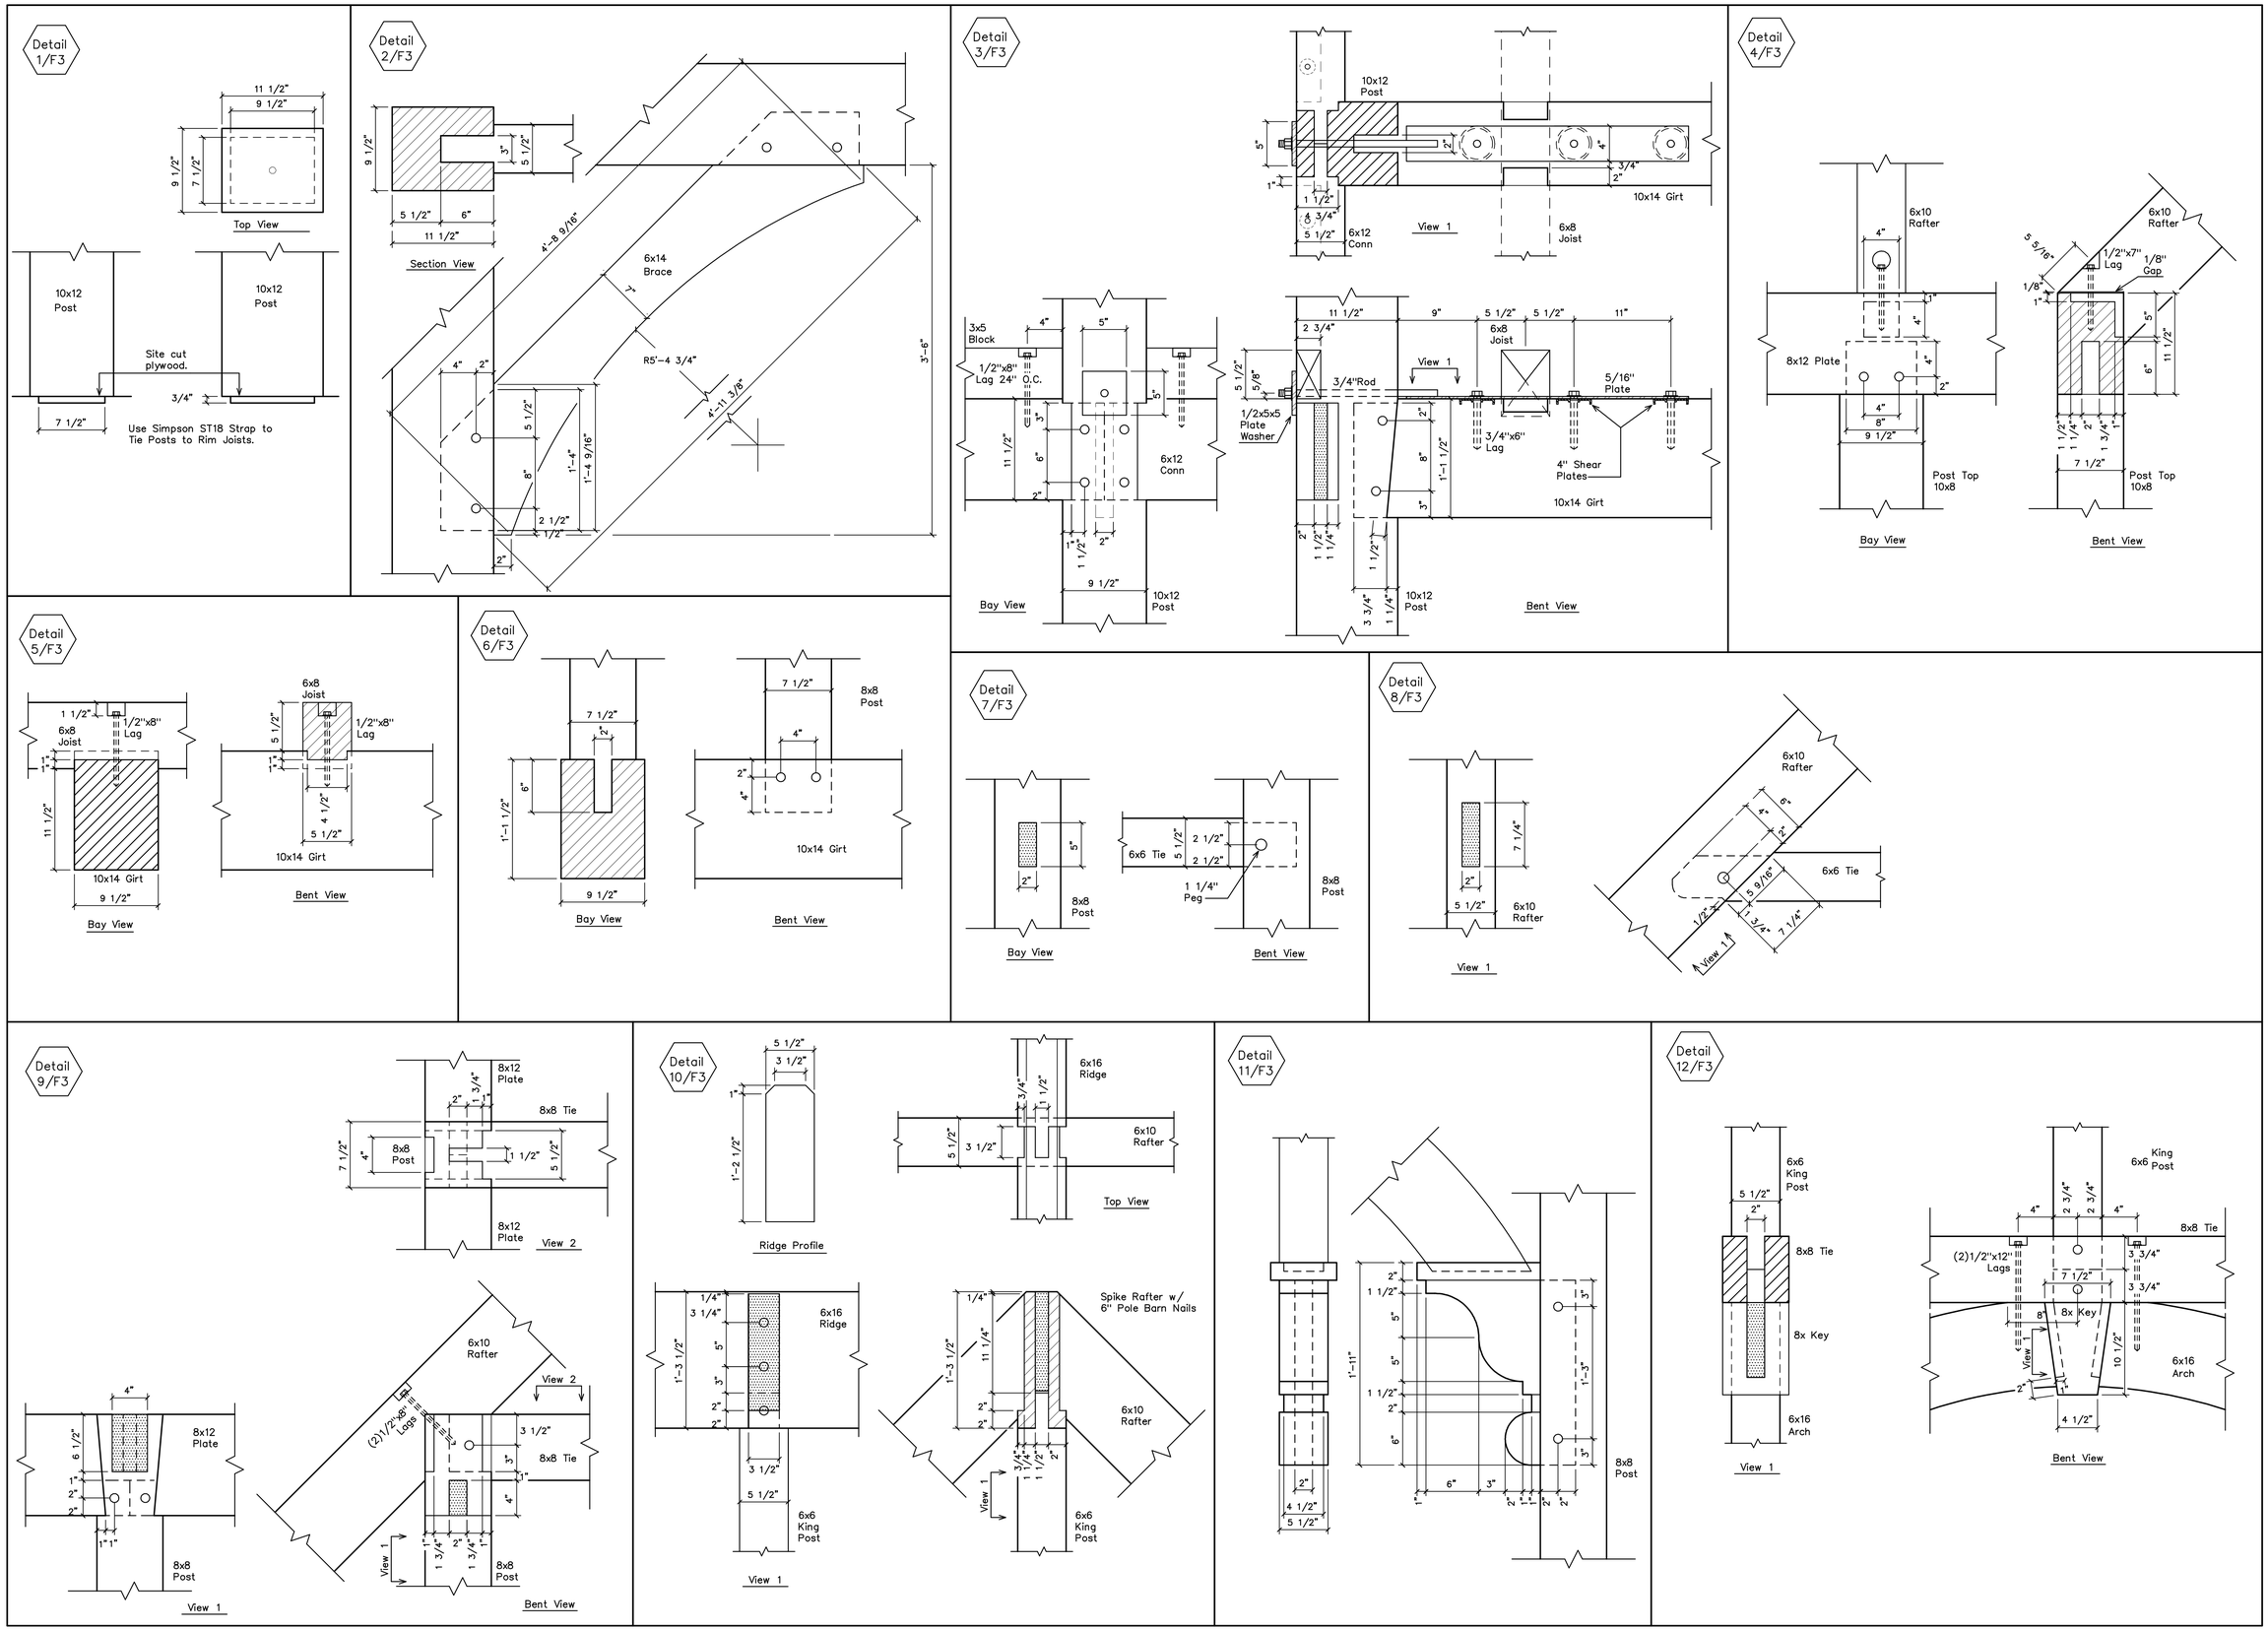

REVISIONS	BY
6/18/04	

VERMONT TIMBER WORKS
SPRINGFIELD, VERMONT
802-885-1917

SHOP DRAWINGS

Joint Details

PROJECT: Duker Guest House
Albany, New York

DRAWN : D.F.	CHECKED :
DATE : 5/10/04	
SCALE : 1/4"=1'-0"	
JOB NO. :	
SHEET	

F-3

OF SHEETS