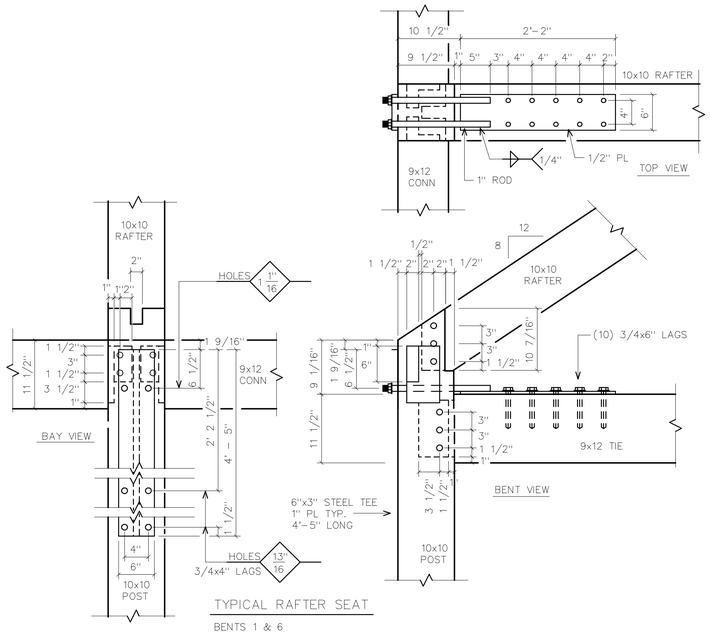

TYPICAL RAFTER SEAT

BENTS 1 & 6

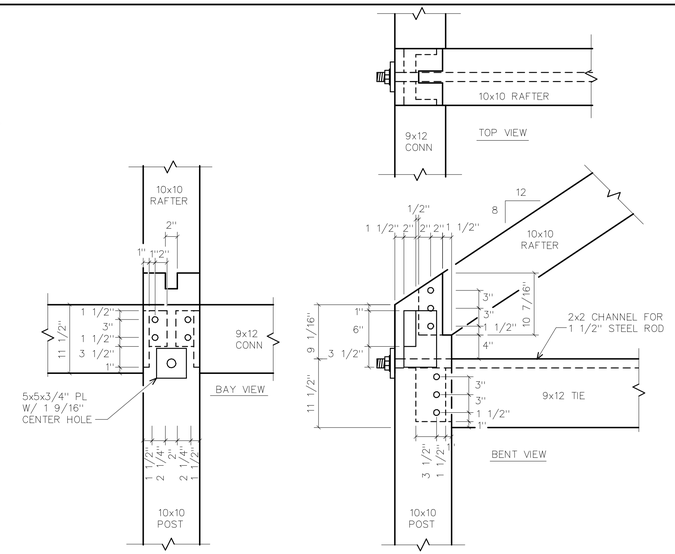

TYPICAL RAFTER SEAT

BENTS 2 – 5

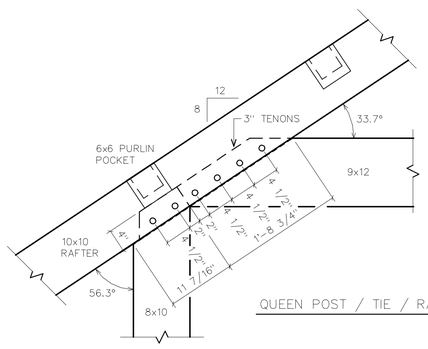

QUEEN POST / TIE / RAFTER

REVISIONS	BY

VERMONT TIMBER WORKS
SOUTH LONDONDERRY, VT
802-824-5503

SHOP DRAWINGS

ARCH: THE BURLEY PARTNERSHIP

ENG: ENGINEERING VENTURES

G.C.: ENGELBERTH

PROJECT: TRAPP FAMILY LODGE
STOWE, VERMONT

DRAWN : D.F.	CHECKED :
DATE : 10/14/99	
SCALE : 1"=1'-0"	
JOB NO. :	
SHEET F-11	
OF SHEETS	