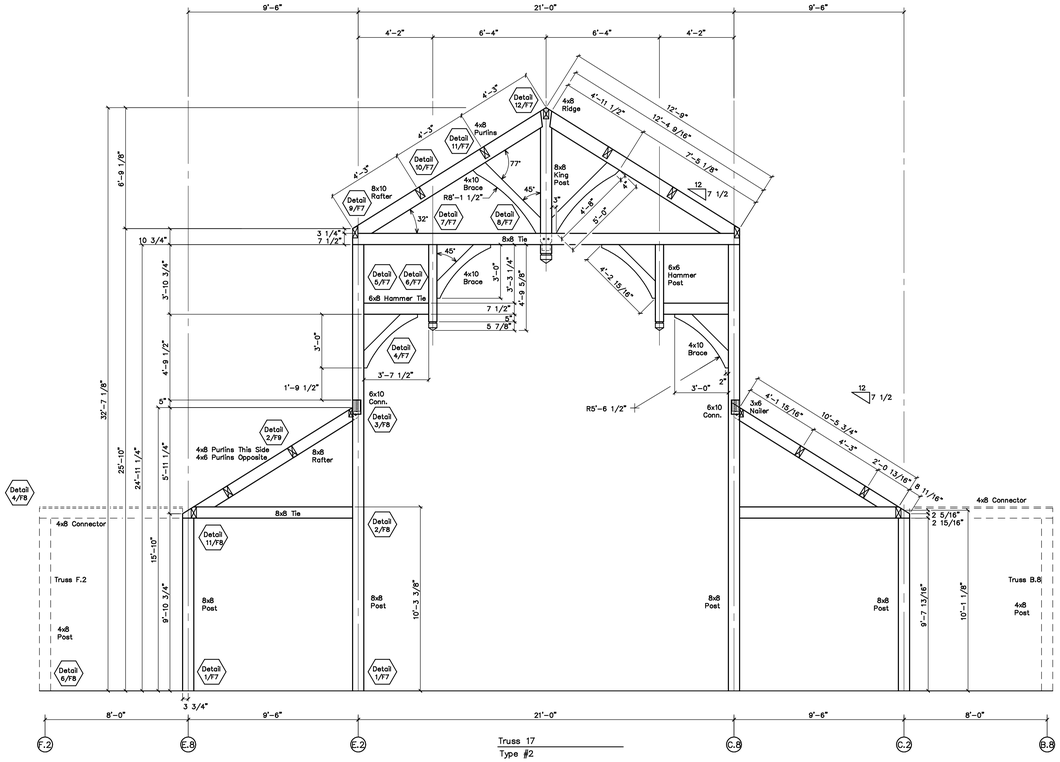

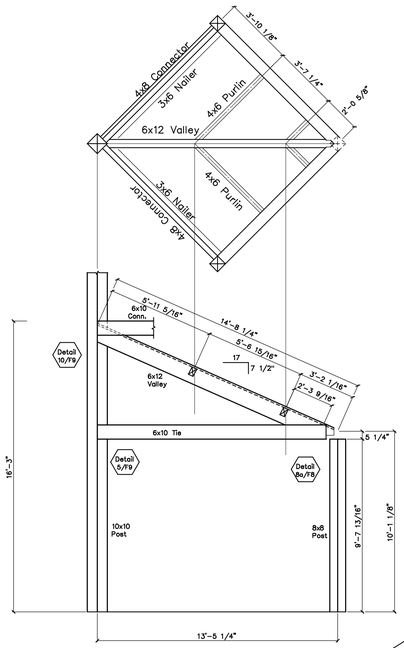

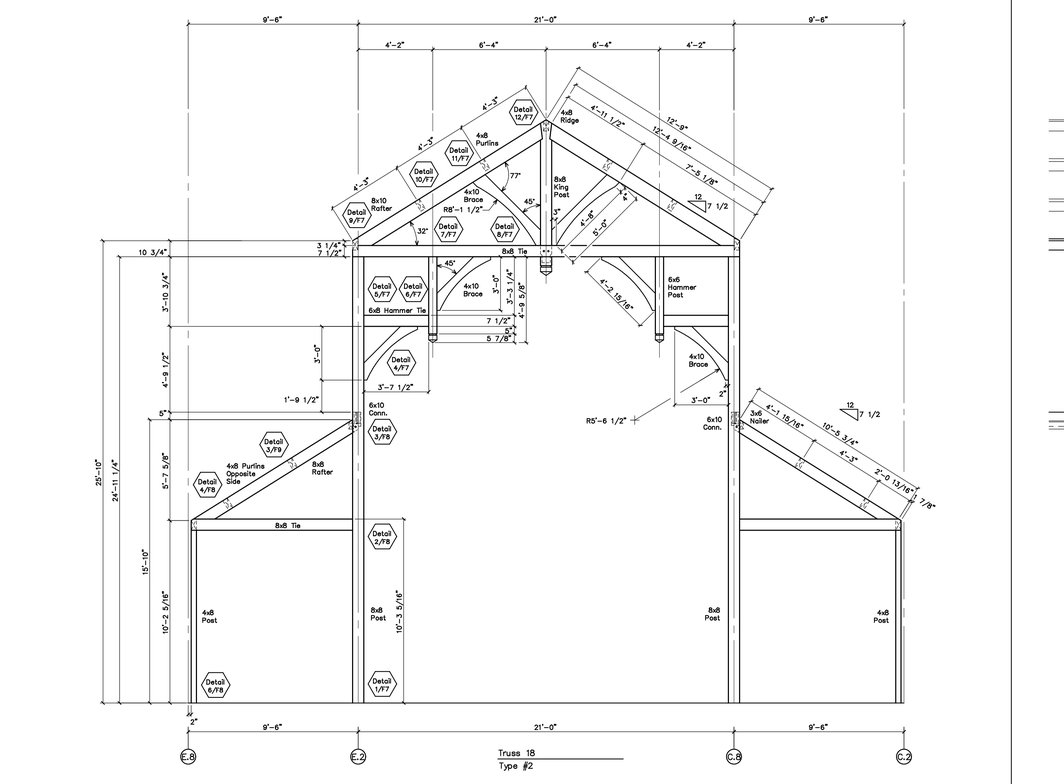

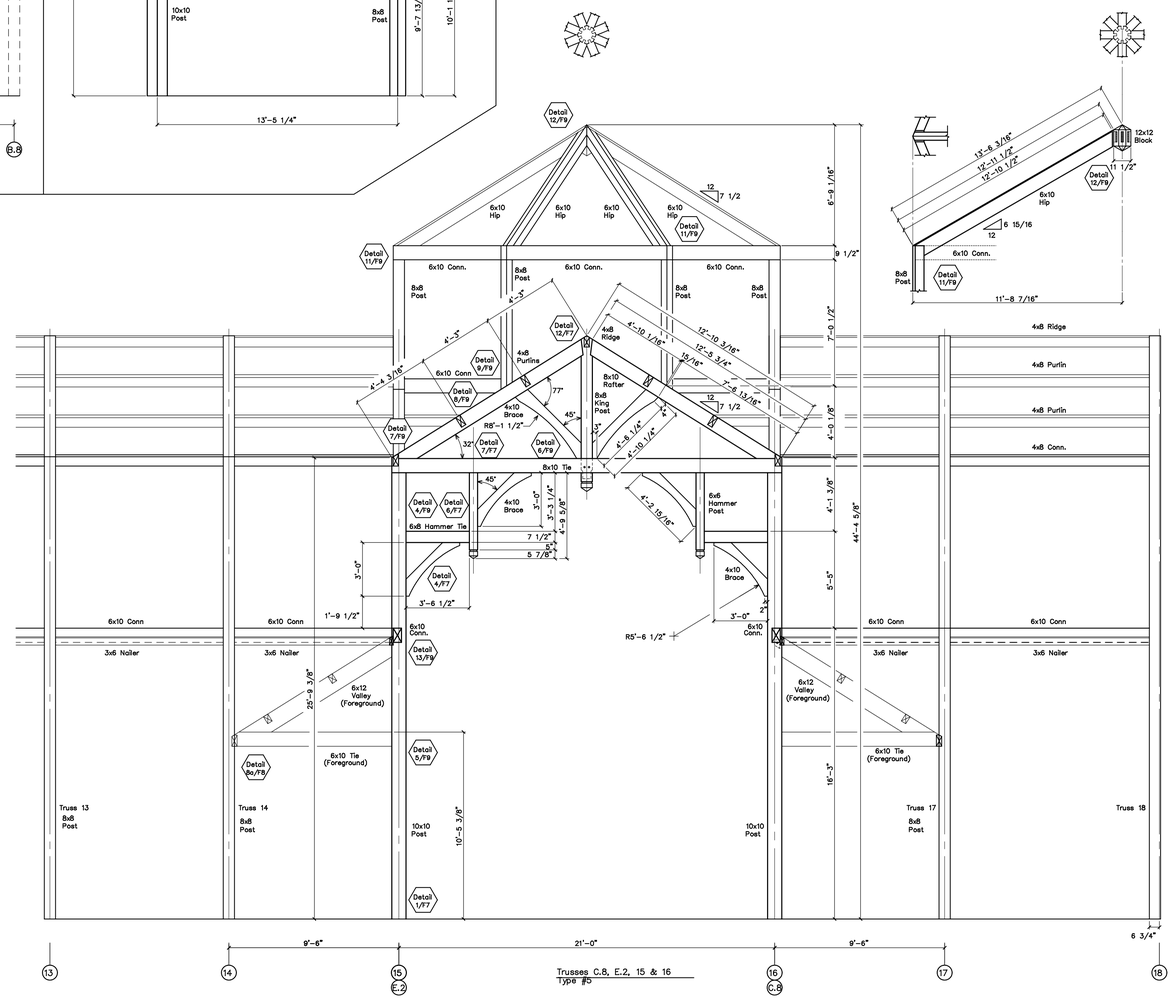

REVISIONS	BY
1/14/03	

VERMONT TIMBER WORKS
SPRINGFIELD, VERMONT
802-885-1917

SHOP DRAWINGS

Truss Profiles

Engineering Ventures
208 Flynn Avenue
Burlington, VT 05401
802-863-6225
802-863-6306 Fax

The Bethlehem Monastery
of Poor Clares

PROJECT:

Timber Frame
Barhamsville, VA

DRAWN :	CHECKED :
D.F.	
DATE : 1/8/03	
SCALE : 1/4"=1'-0"	
JOB NO. :	
SHEET	

F-6

OF SHEETS