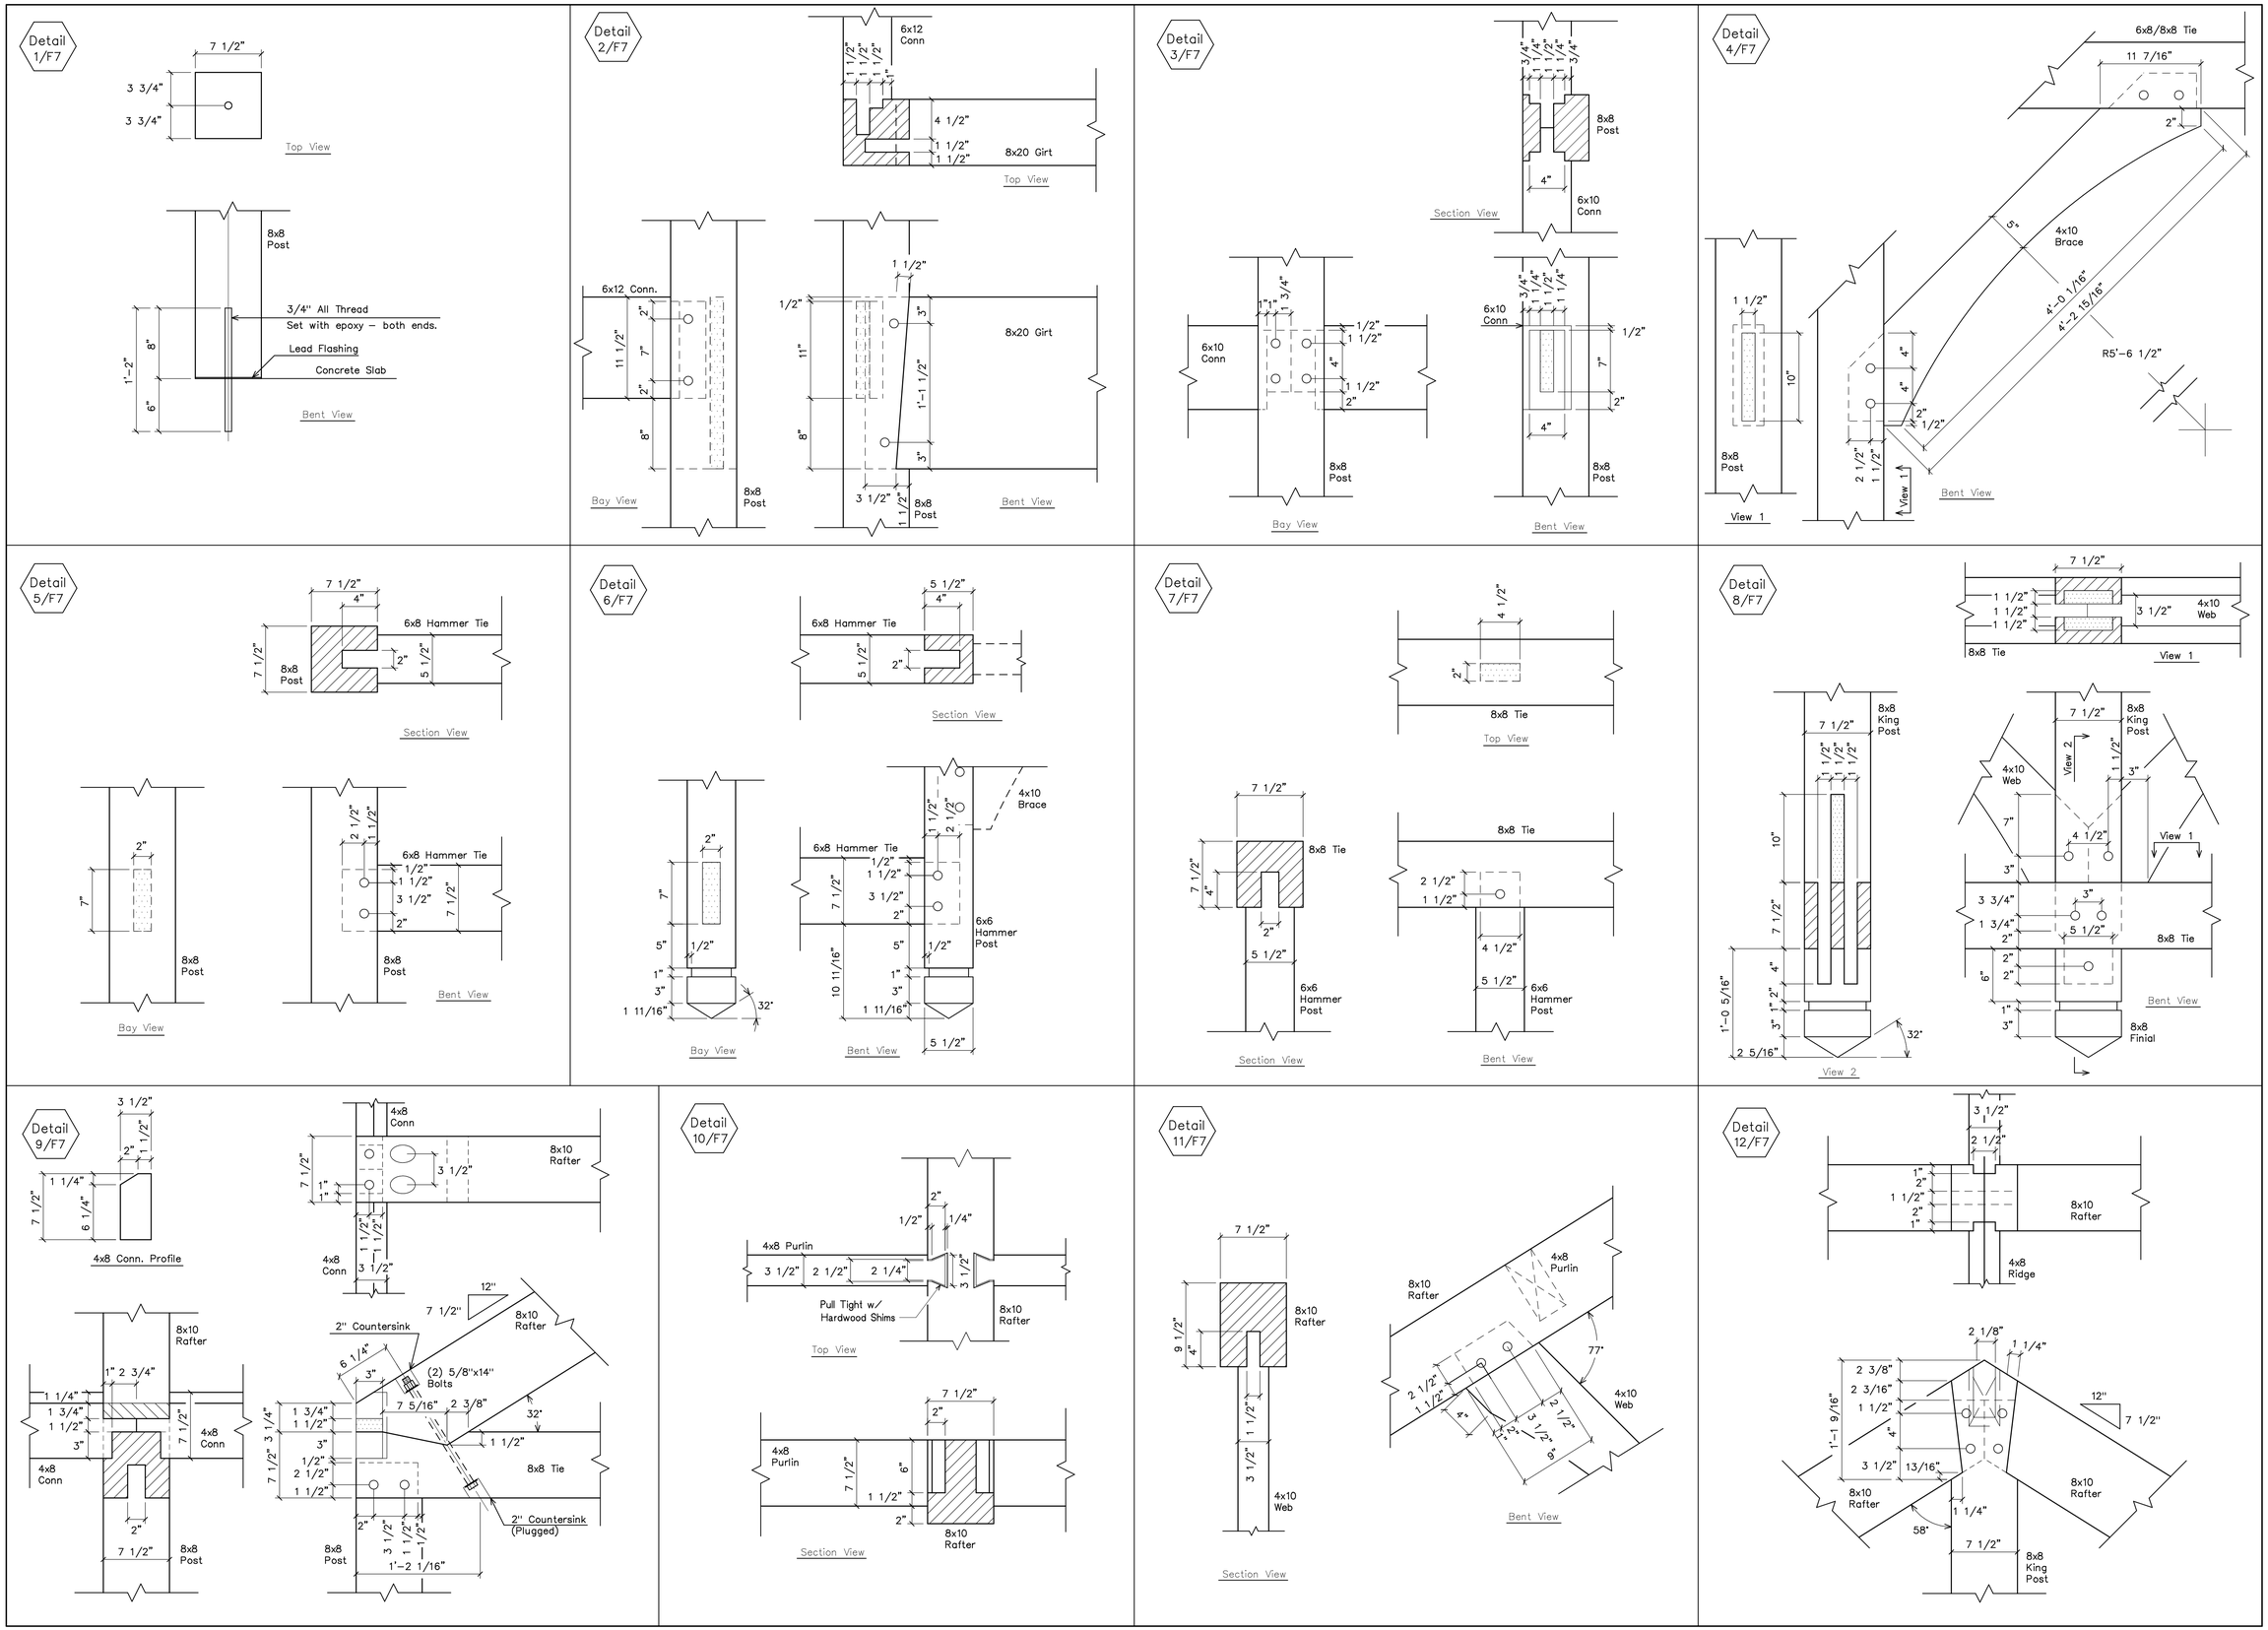

REVISIONS	BY
1/14/03	

VERMONT TIMBER WORKS
SPRINGFIELD, VERMONT
802-885-1917

SHOP DRAWINGS
Joint Details

Engineering Ventures
208 Flynn Avenue
Burlington, VT 05401
802-863-6225
802-863-6306 Fax

The Bethlehem Monastery of Poor Clares
Timber Frame
Barhamsville, VA

PROJECT:

DRAWN : D.F.	CHECKED :
DATE : 1/8/03	
SCALE : 1 1/2"=1'-0"	
JOB NO. :	
SHEET F-7	
OF	SHEETS