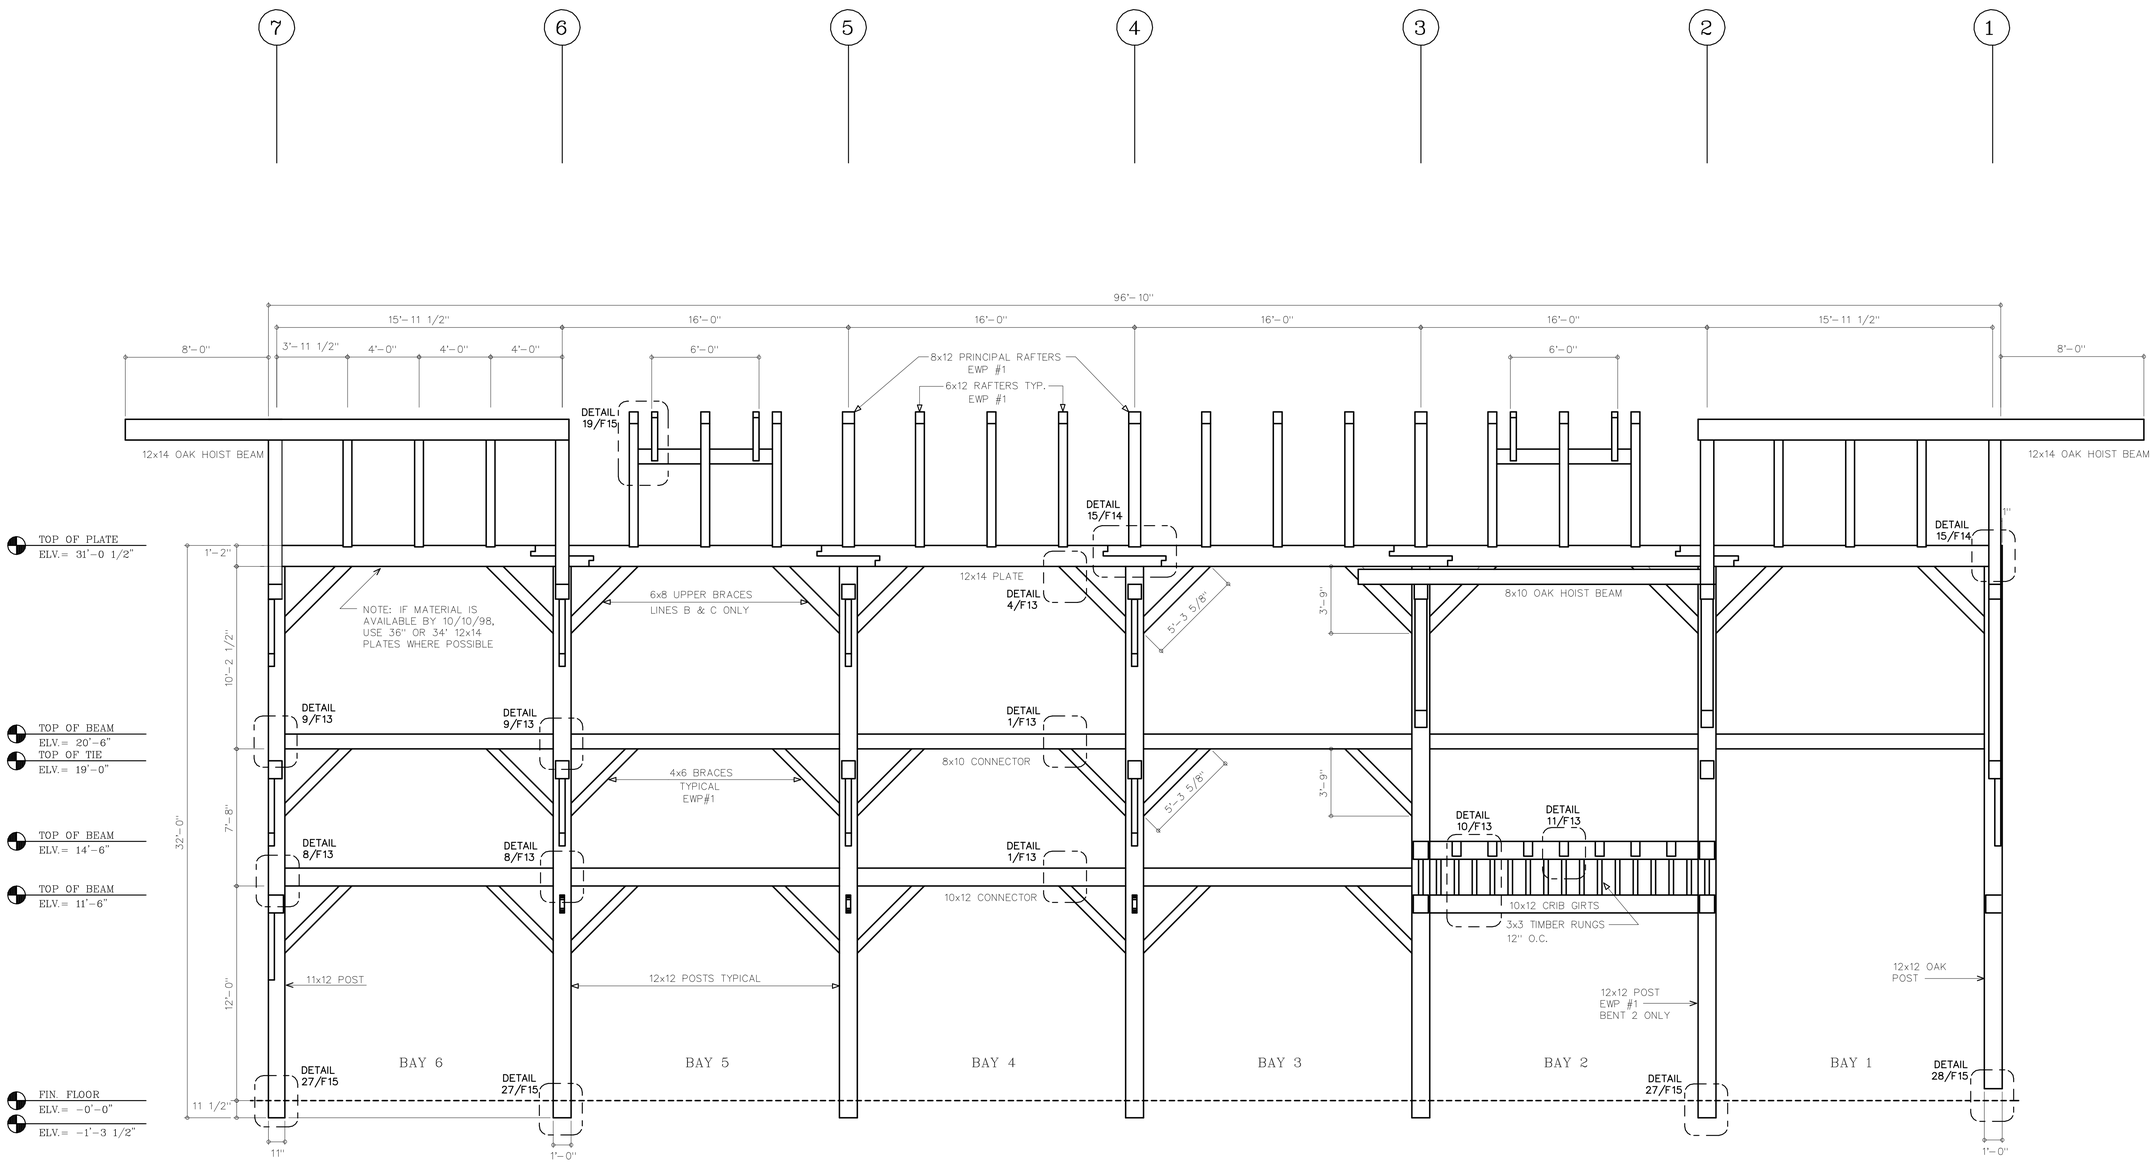

LINE B FRAMING PROFILE

NOTE: ALL TIMBER TO BE EASTERN WHITE PINE #2 & BETTER GRADED FOR APPEARANCE UNLESS OTHER-WISE NOTED
ALL PEGS TO BE 1" BIRCH

REVISIONS	BY
9/8/98	

VERMONT TIMBER WORKS
SOUTH LONDONDERRY, VT
802-824-5503

SHOP DRAWINGS

FRAMING PROFILE
LINE B

ARCH: TIMOTHY D. SMITH & ASSOCIATES
ENG: DUFRESNE & HENRY
G.C.: NEAGLEY & CHASE

PROJECT:
SOUTHEAST VERMONT WELCOME CENTER
GUILFORD, VERMONT

DRAWN : D.F.
CHECKED :
DATE : 8/15/98
SCALE : 1/4"= 1'-0"
JOB NO. :
SHEET
F-8
OF SHEETS