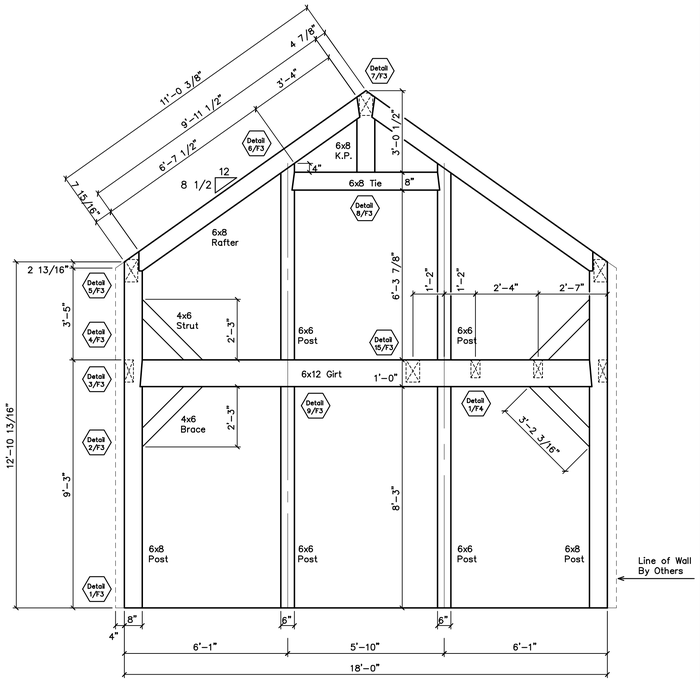

Bent 4

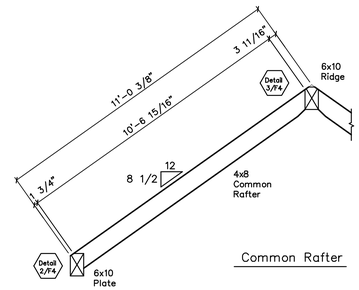

Common Rafter

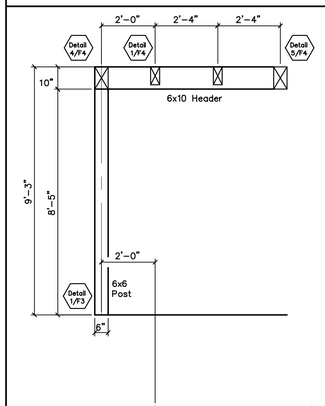

Stair Header

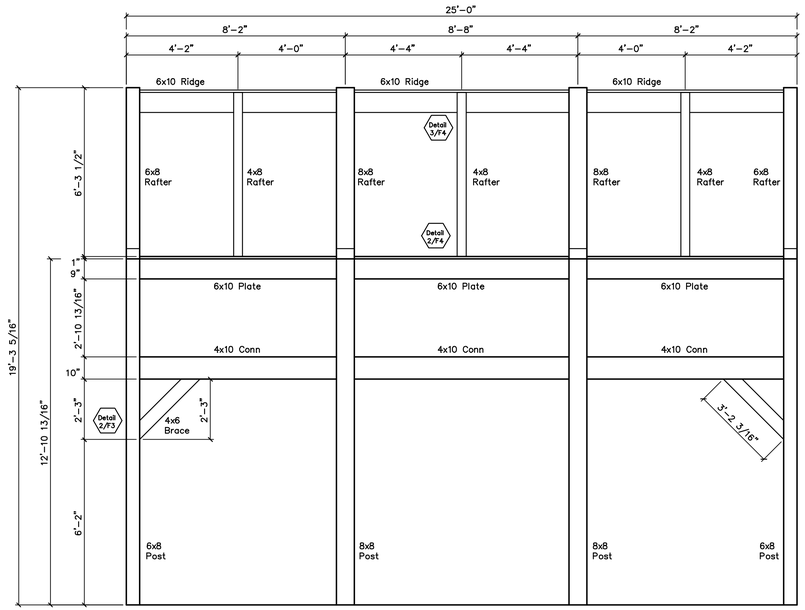

Bay Profile

General Notes:

Timbers to be Native Hemlock rough sawn. Pegs to be 1" birch.

One coat of stain or oil to be shop applied on all sides.

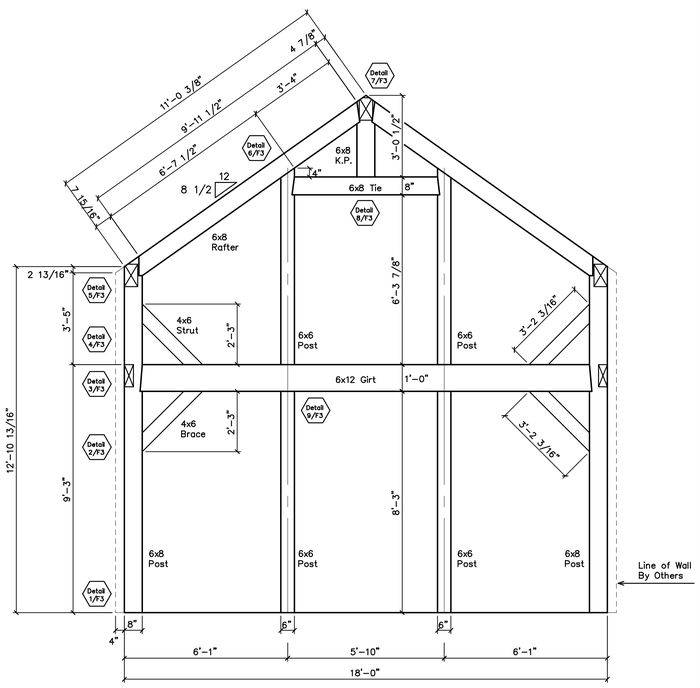

Bent 1

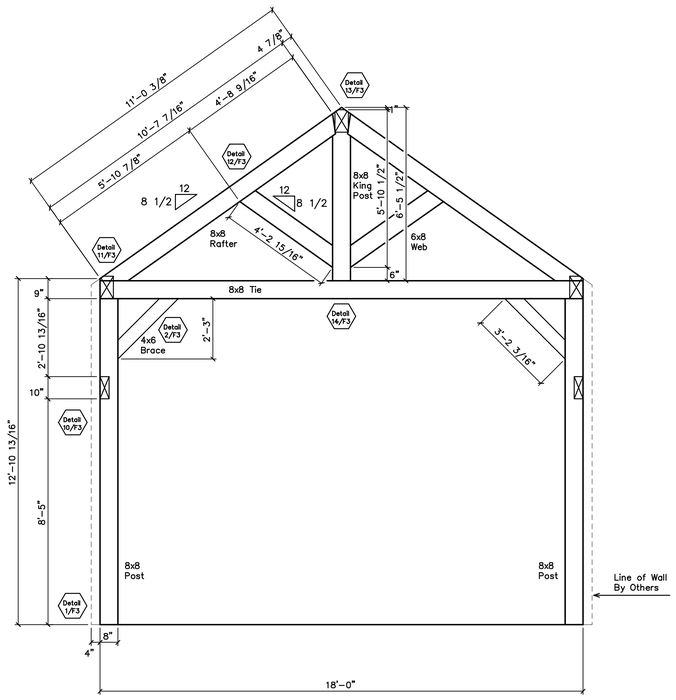

Bent 2

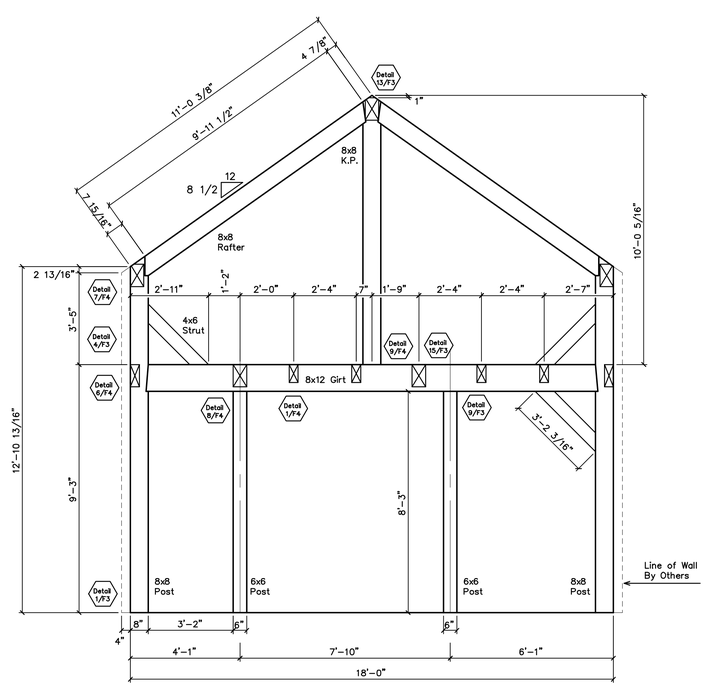

Bent 3

REVISIONS	BY
2/16/05	
RED LINE CHECK	
BY:	DATE:

VERMONT TIMBER WORKS
SPRINGFIELD, VERMONT
802-885-1917

SHOP DRAWINGS

Bent Profiles
Bay Profiles

PROJECT: Walt Whitman Barn
Timber Frame
West Hills, New York

DRAWN : D.F.	CHECKED :
DATE : 12/22/04	
SCALE : 3/8"=1'-0"	
JOB NO. :	
SHEET	

F-2

OF SHEETS