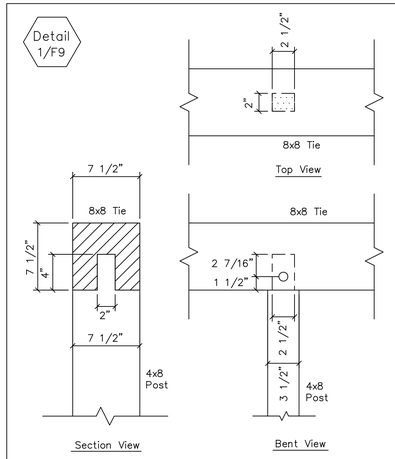

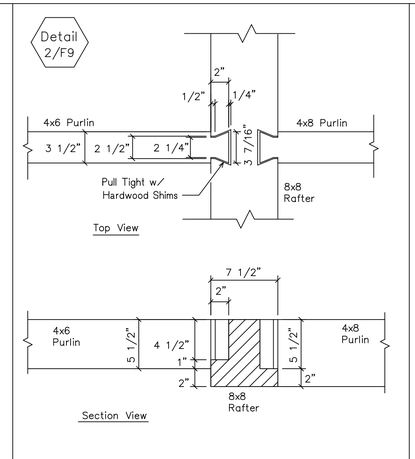

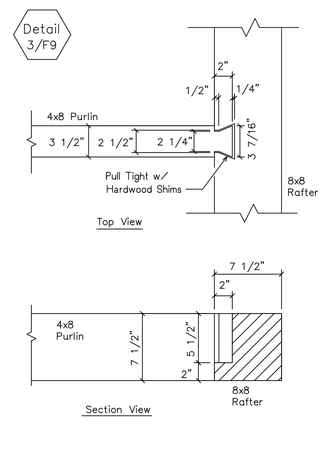

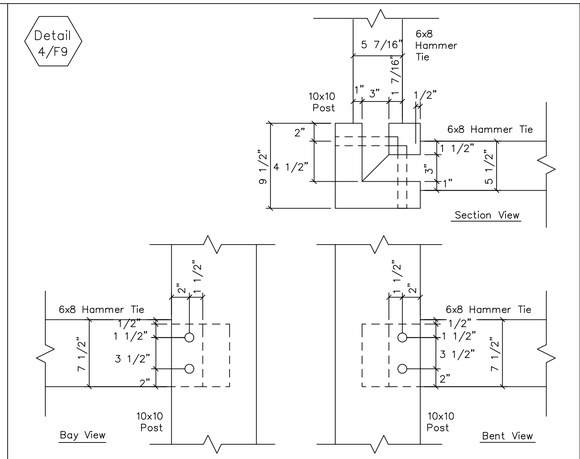

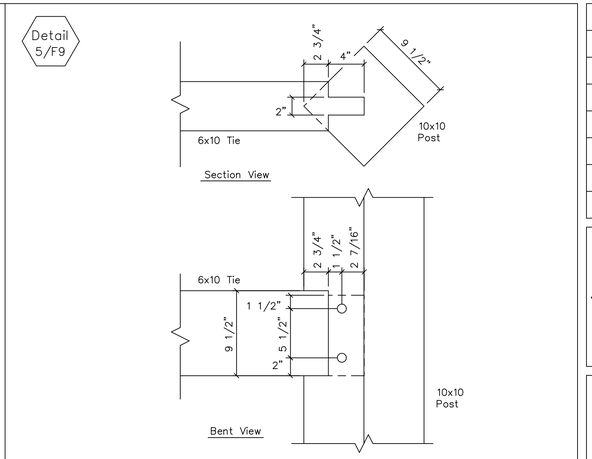

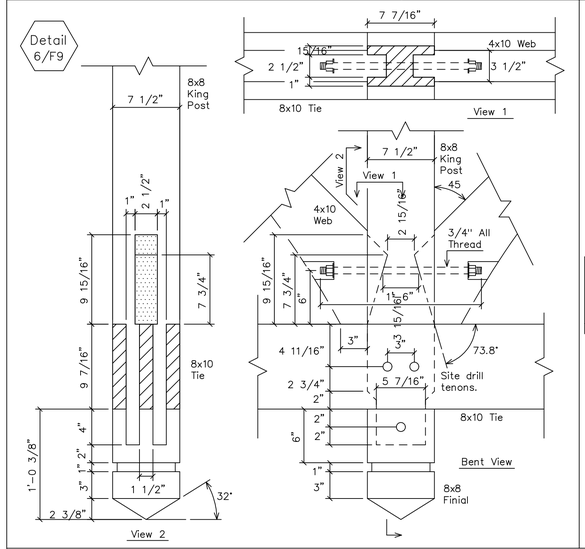

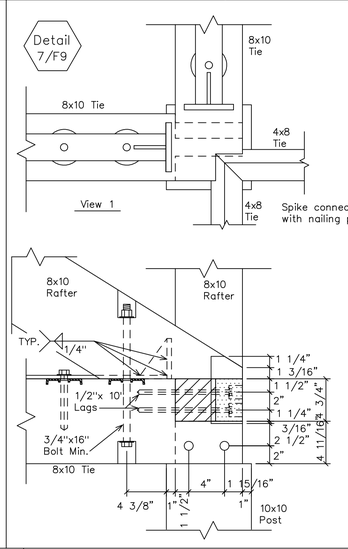

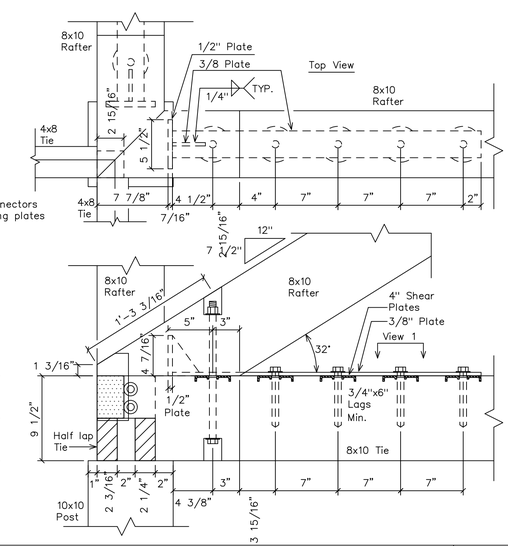

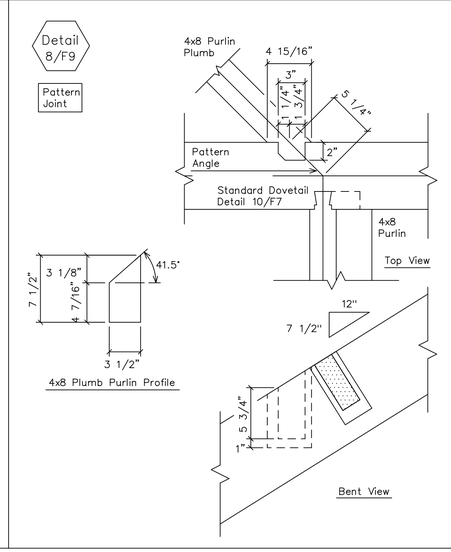

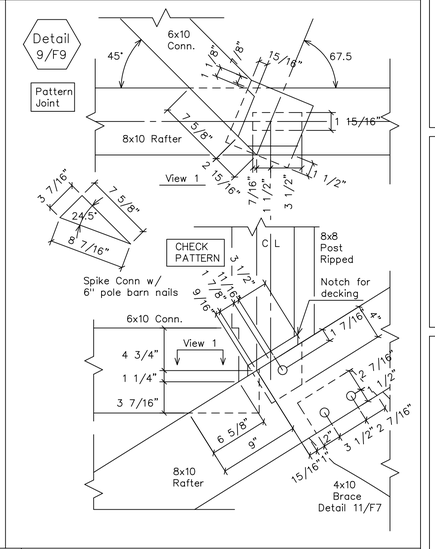

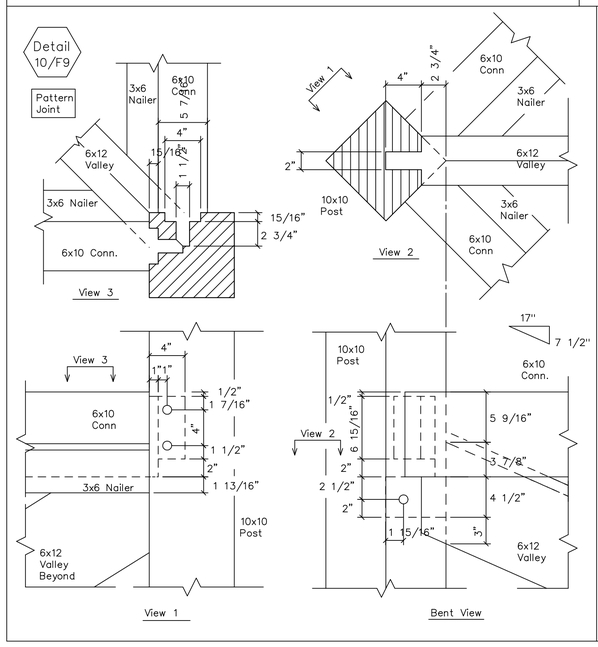

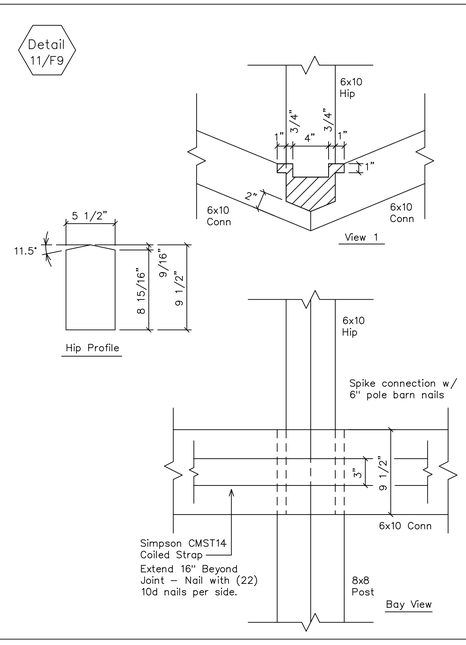

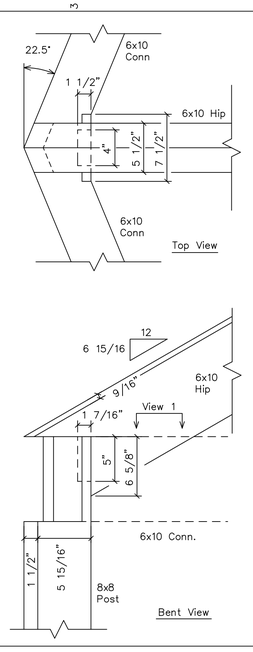

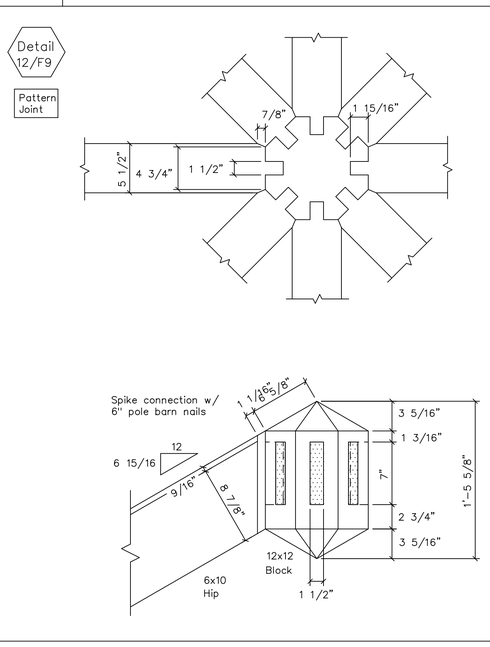

General Notes:

Timbers to be Douglas Fir #1 & Better S4S
Pegs to be 1" birch.
All edges to have 1/2" chamfer
One coat of urethane to be shop applied on all sides.
All Bolts to be zinc coated.
All Steel to be shop primed flat black.

REVISIONS	BY
1/14/03	

VERMONT TIMBER WORKS
SPRINGFIELD, VERMONT
802-885-1917

SHOP DRAWINGS

Joint Details

Engineering Ventures
208 Flynn Avenue
Burlington, VT 05401
802-863-6225
802-863-6306 Fax

The Bethlehem Monastery of Poor Clares

PROJECT: Timber Frame Barhamsville, VA

DRAWN : D.F.	CHECKED :
DATE : 1/8/03	
SCALE : 1 1/2"=1'-0"	
JOB NO. :	
SHEET F–9	
OF SHEETS	