General Notes:

Timbers to be Cedar #1 & Better Rough Sawn

Pegs to be 1" & 1 1/4" birch.
All edges to have 3/4" chamfer
One coat of stain, oil or urethane to be shop applied on all sides.
All Bolts to be 3/4" Stainless Steel.
All Steel to be Stainless & Primed Flat Black
(Steel will need to be site finished by others)

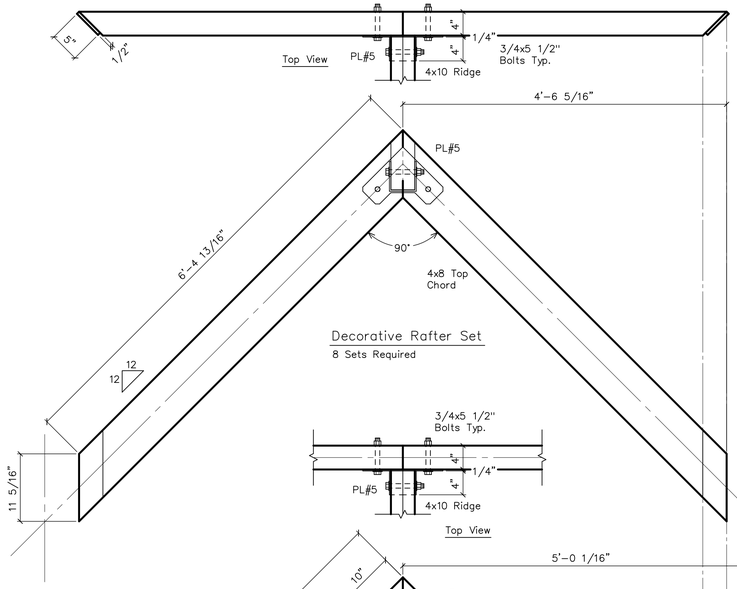

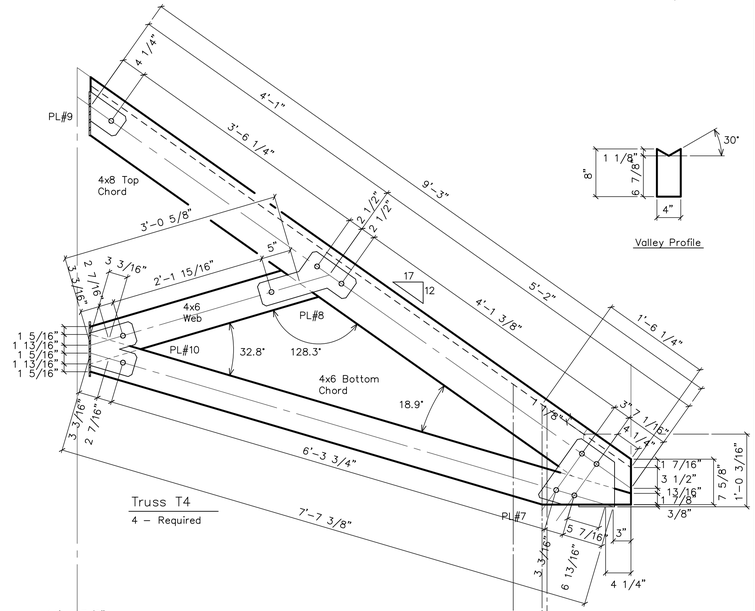

Engineer: Please Review Joint Detail

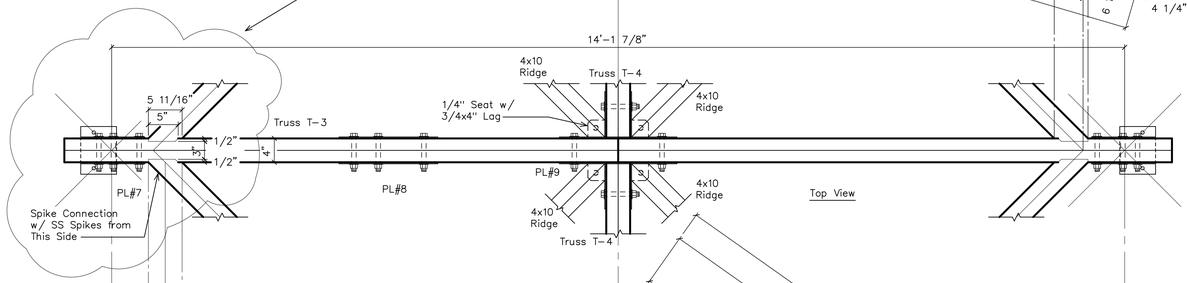

See Sheet F-5 for steel plate details.

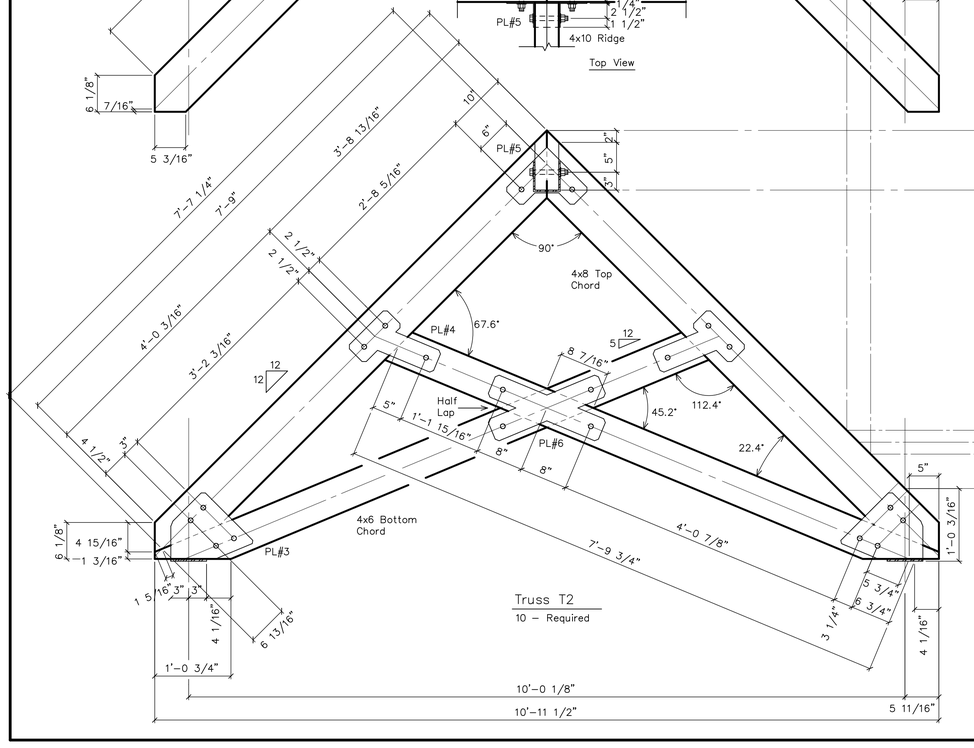

PROJECT: Christ Episcopal Church
Heavy Timber Trusses
Springfield, Missouri

REVISIONS	BY
4/10/06	
5/10/06	
RED LINE CHECK	
BY:	DATE:

VERMONT TIMBER WORKS
SPRINGFIELD VERMONT
802-886-1917

SHOP DRAWINGS

Truss Profile
T-2, T-3, T-4

DRAWN :	CHECKED :
D.F.	PJZ
DATE : 3/22/06	
SCALE : 1"=1'-0"	
JOB NO. :	
SHEET	

F-3

OF SHEETS