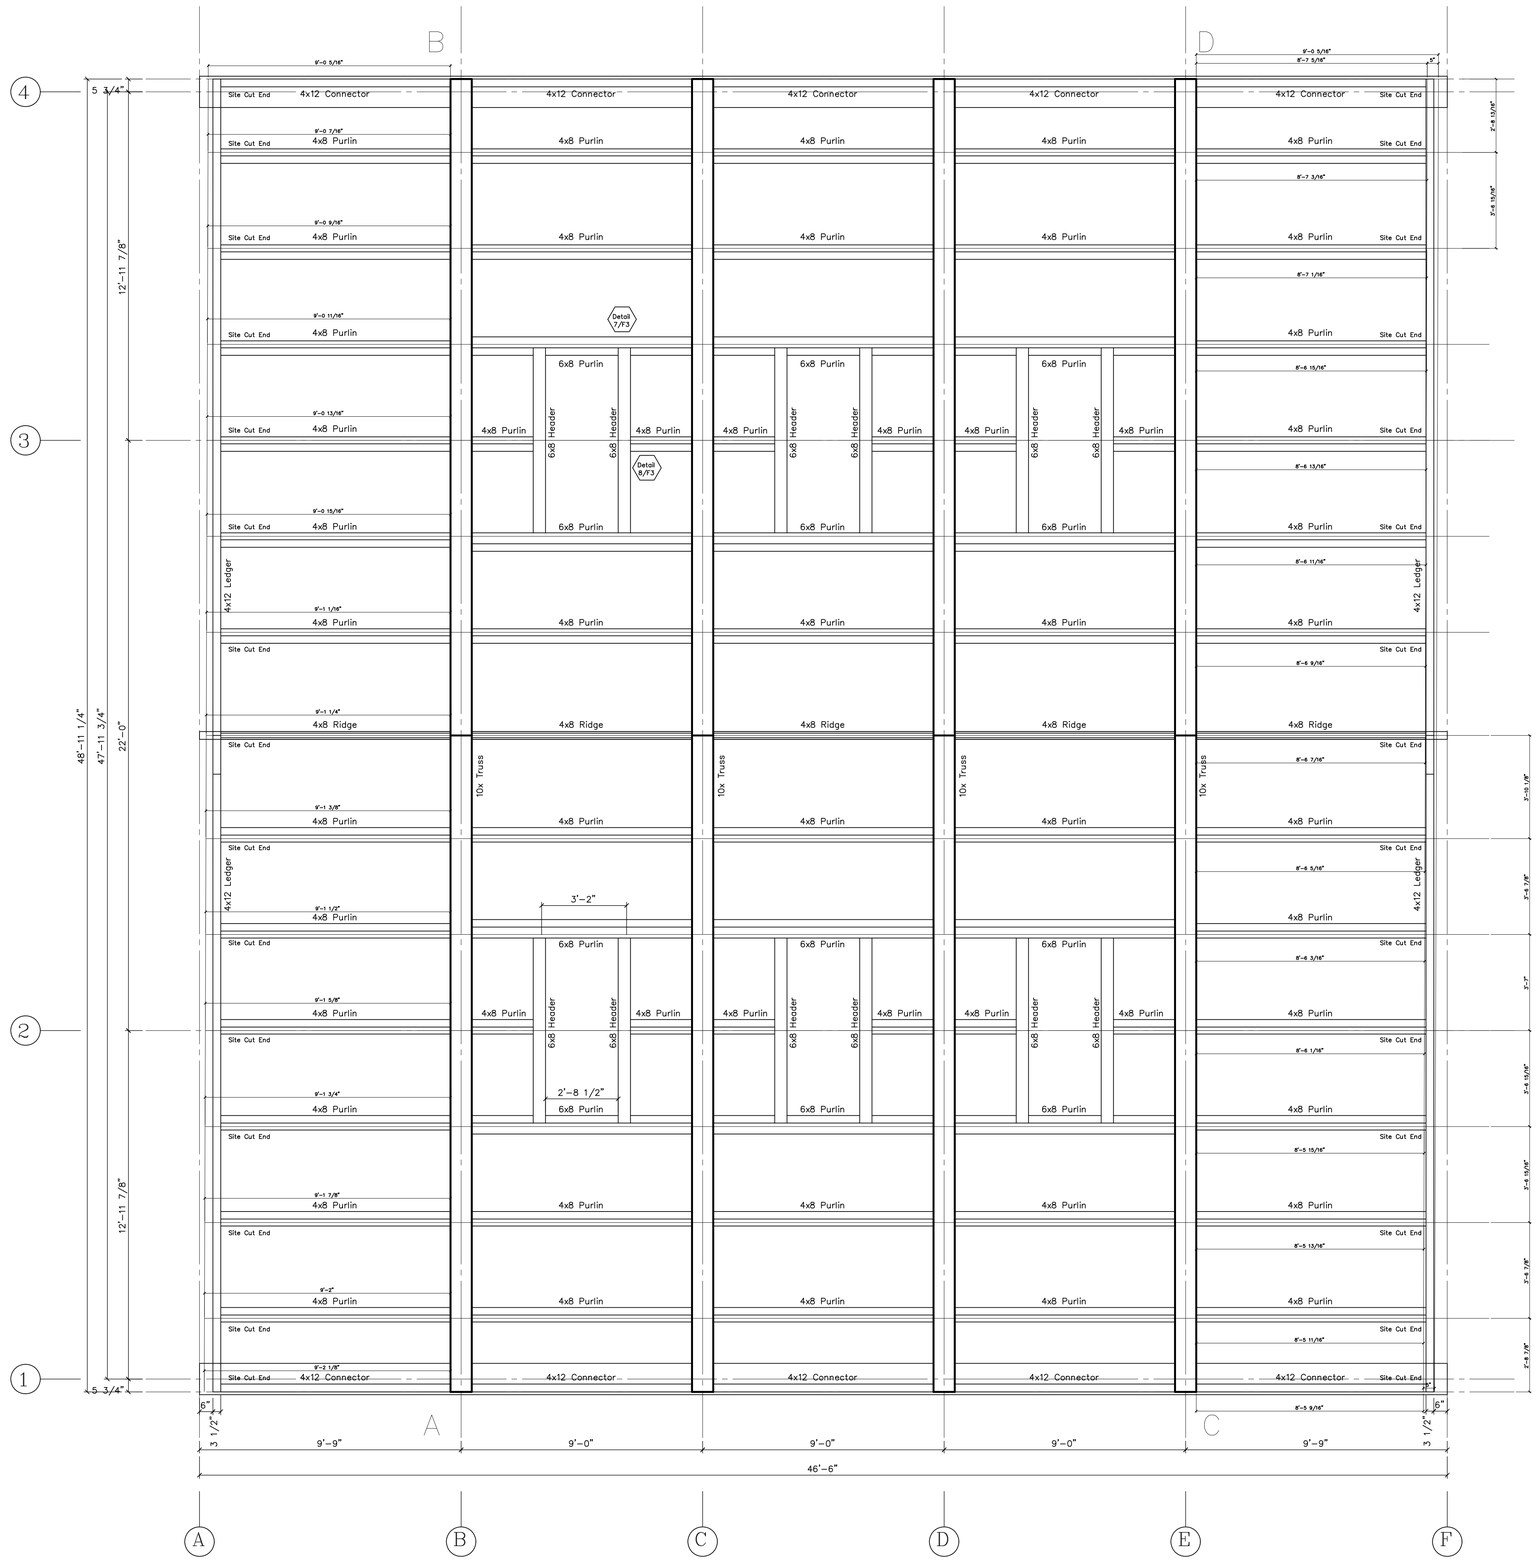


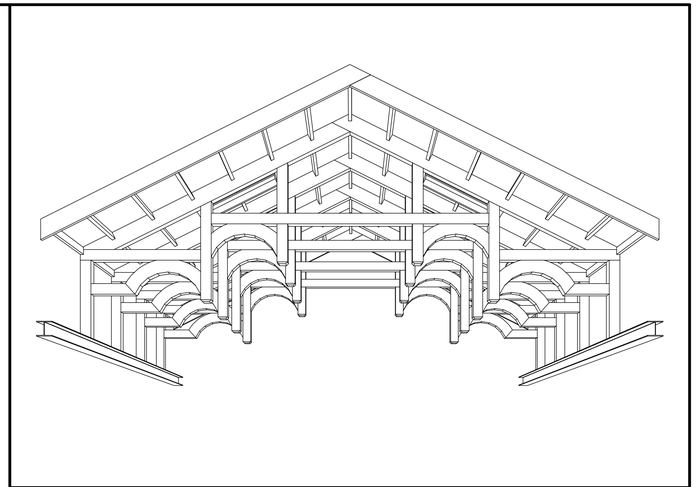

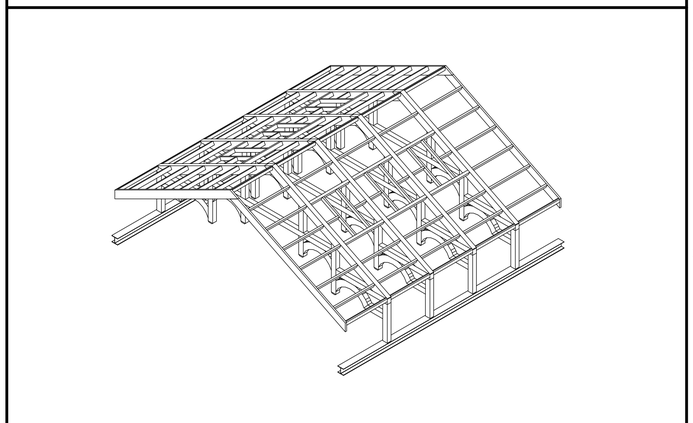

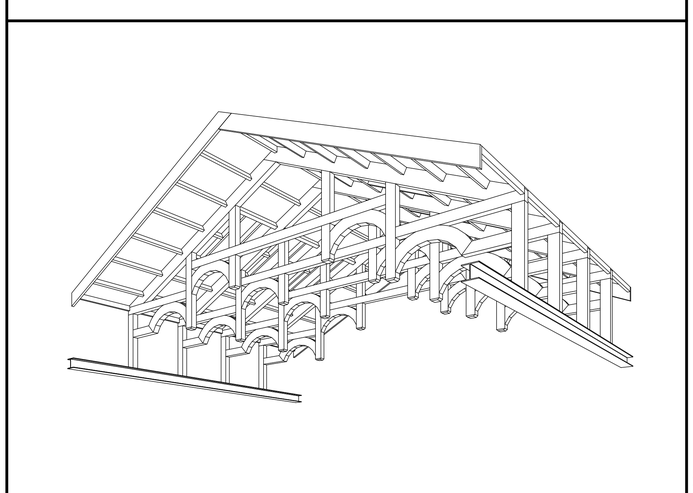

General Notes:

Timbers to be Douglas Fir #1 & Better S4S
Pegs to be 1" birch.
All edges to have 1/2" chamfer
One coat of Stain or urethane to be shop applied on all sides.
All Bolts to be 3/4" zinc coated Grade A307.
All Steel A36 and to be shop primed flat black.

| REVISIONS | BY |
|---|---|
| 4/14/05 | |
| 6/29/05 | |
| 7/8/05 | |
| 7/18/05 | |
| 7/25/05 | |
| | |

VERMONT TIMBER WORKS
SPRINGFIELD, VERMONT
802-885-1917

SHOP DRAWINGS

Roof Plan Perspectives

PROJECT: St. Francis of Assisi Proposed Timber Truss West Nyack, New York

DRAWN : D.F.
CHECKED :
DATE : 4/21/04
SCALE : 3/8"=1'-0"
JOB NO. :
SHEET
F-1
OF SHEETS