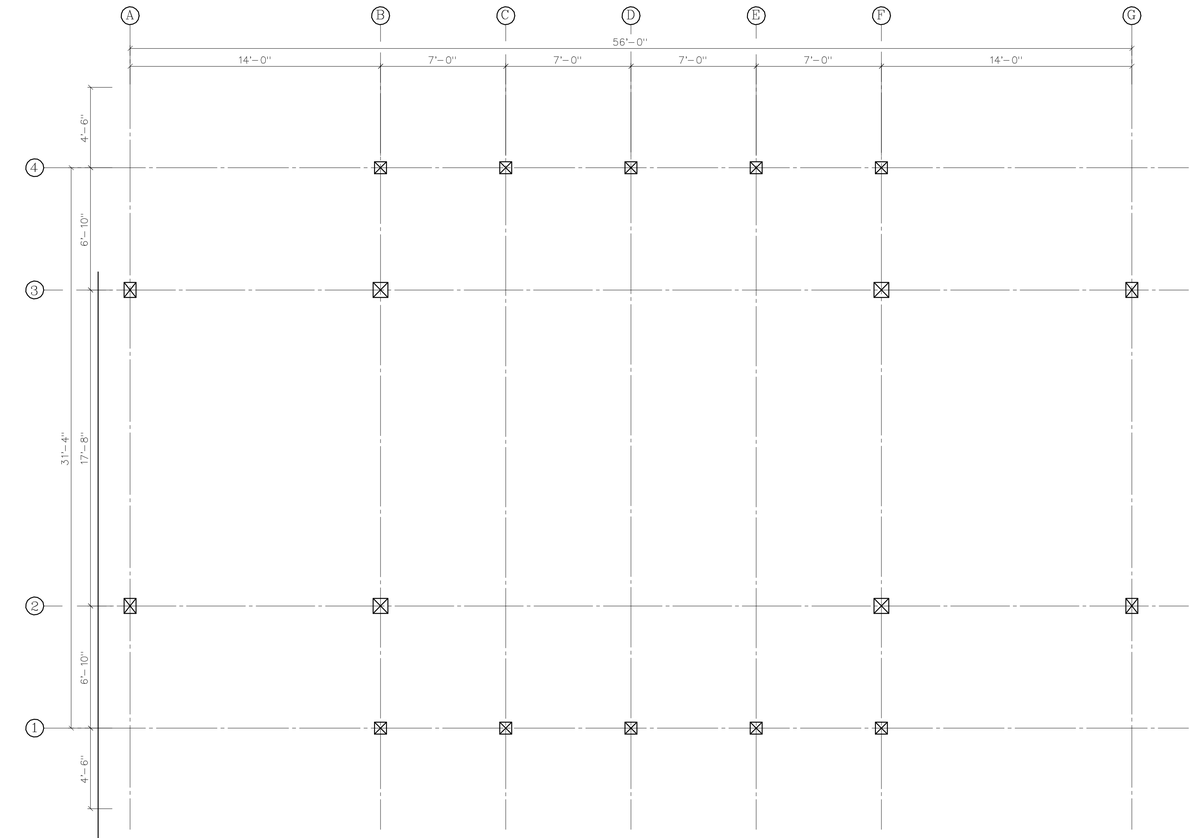

BUILDING OUTLINE & POST LAYOUT

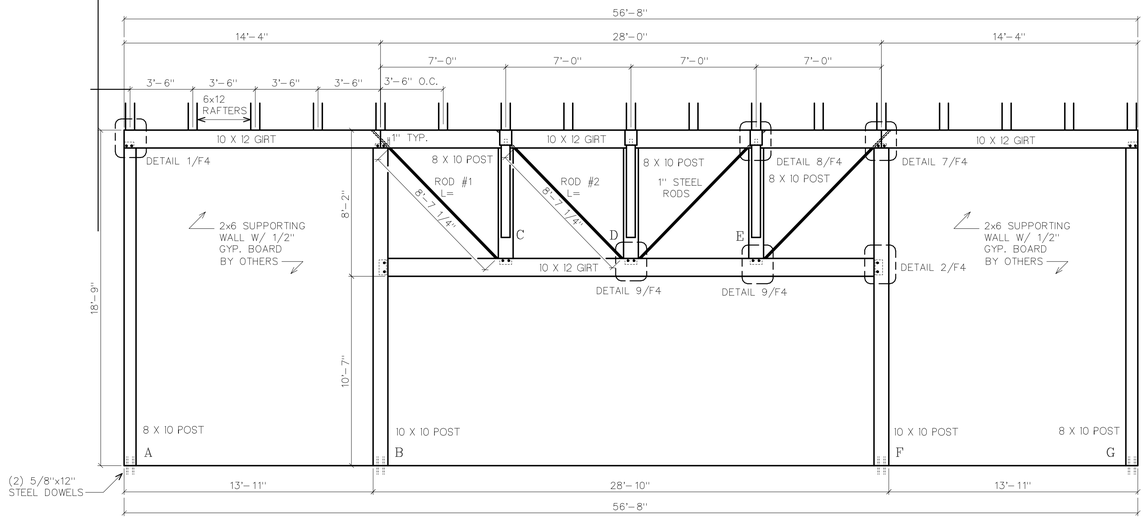

BENTS 2 & 3

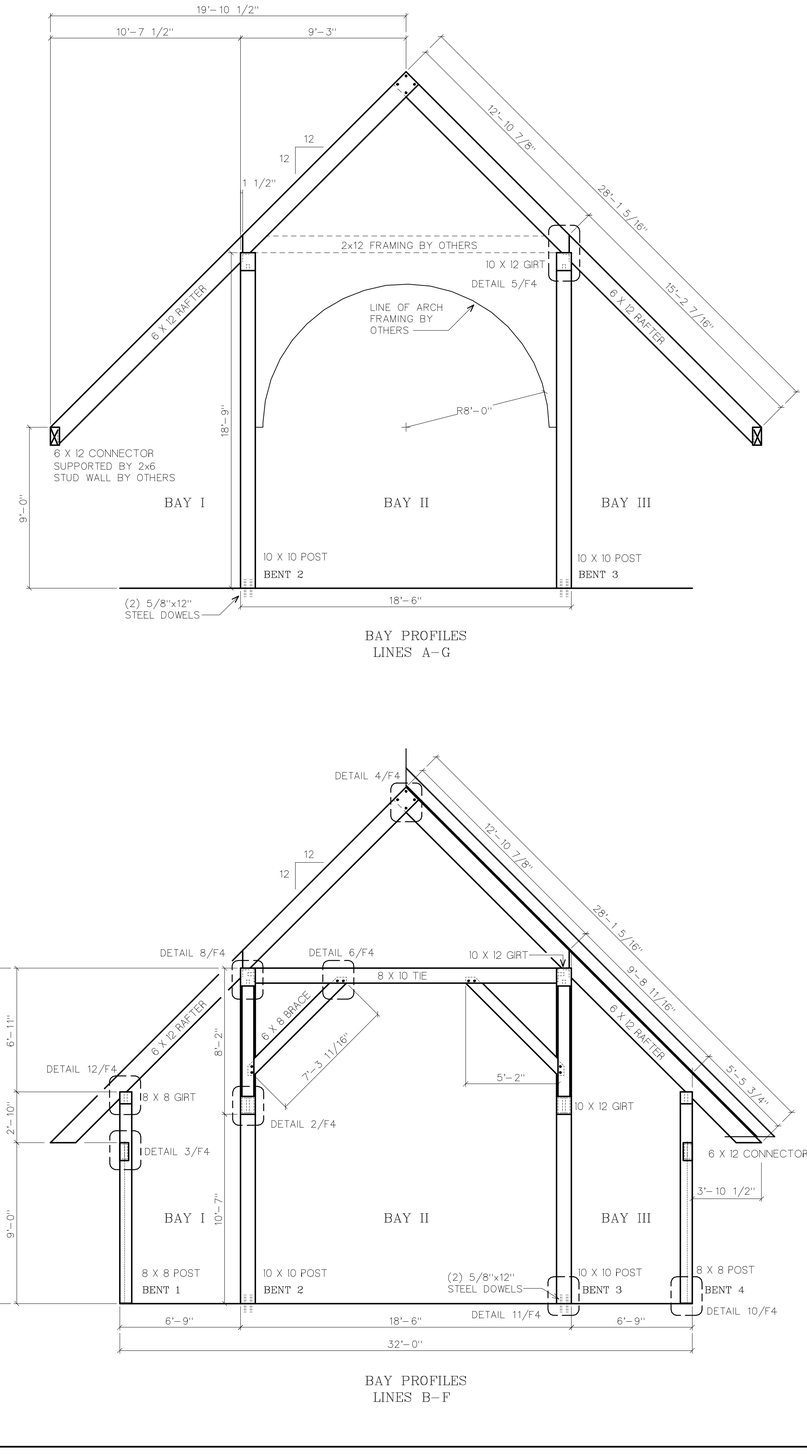

BAY PROFILES
LINES A–G

BAY PROFILES
LINES B–F

REVISIONS	BY

VERMONT TIMBER WORKS
SOUTH LONDONDERRY, VT
802-824-5503

SHOP DRAWINGS

POST LAYOUT
BENTS 2&3
BAY PROFILES

ARCH: BEAUDIN & ASSOCIATES
ENG: DUFRESNE & HENRY
G.C.: PROFESSIONAL CONSTRUCTION

PROJECT: VERMONT VETERANS MEMORIAL CHAPEL
RANDOLPH, VERMONT

DRAWN :	CHECKED :
D.F.	
DATE : 8/10/98	
SCALE : 1/4"=1'-0"	
JOB NO. :	
SHEET	
F-2	
OF SHEETS	