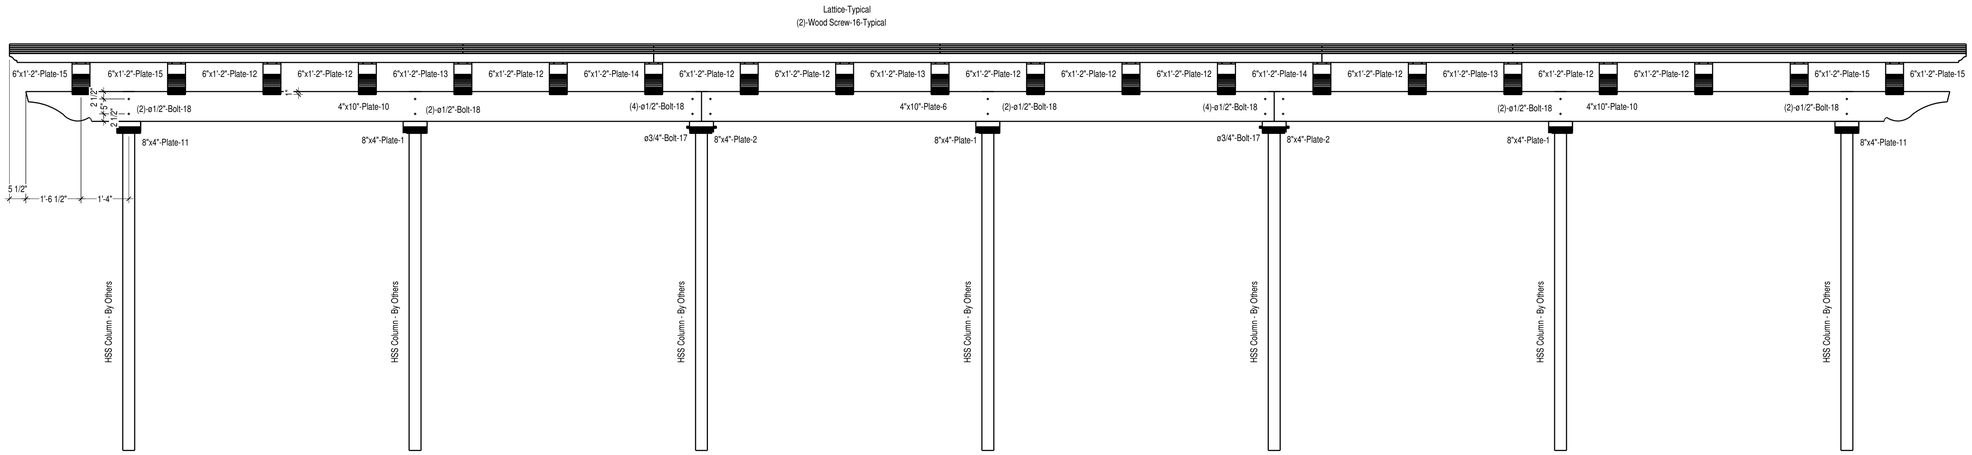

FRAME ELEVATION - GRID LINE A

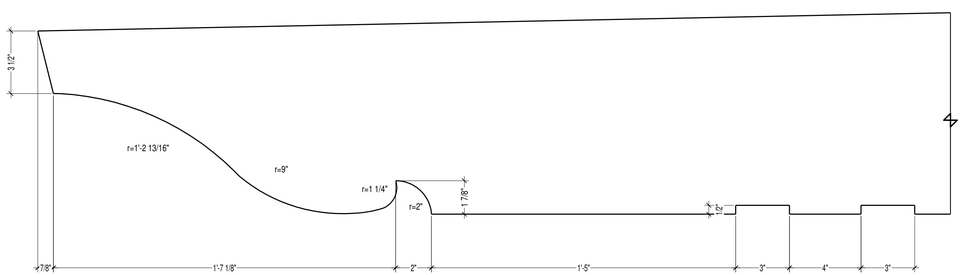

RAFTER TAIL DETAIL - LEVEL B

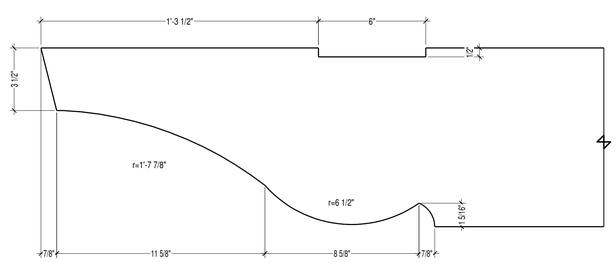

RAFTER TAIL DETAIL - LEVEL C

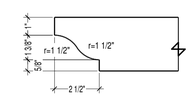

LATTICE TAIL DETAIL - LEVEL A

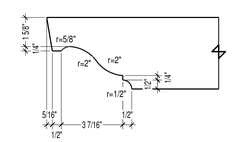

RAFTER TAIL DETAIL - LEVEL D

VERMONT TIMBER WORKS
INCORPORATED
36 Fairbanks Road
North Springfield, Vermont
802.886.1917 - 802.886.6188 fax
www.vermonttimberworks.com

THE ENGINEERING ADVICE, OPINIONS, AND RECOMMENDATIONS IN THIS DRAWING ARE THOSE OF THE LICENSED PROFESSIONAL ENGINEER WHOSE STAMP APPEARS HEREIN, AND NOT THOSE OF VERMONT TIMBER WORKS, INC.

Framing Plan
Bent Profile
X

Project: High Winds Pergola

Bedford, NY

Drawn By: JEA
Checked By: XX
Scale: 48
Date: 11-18-11
Plot Date: 11-18-11

REVISIONS	BY	CHECKED BY
xx/xx/xx	XX	XX

SHEET

F-1

COPYRIGHT VERMONT TIMBER WORKS, INC.
THIS DRAWING MAY BE UTILIZED ONLY BY VTW FOR THE WORK SHOWN HEREIN AT THE SITE SPECIFIED. ANY OTHER USE OF THIS DRAWING INCLUDING, WITHOUT LIMITATION, ANY REPRODUCTION OR ALTERATION OF THIS ARCHITECTURAL WORK WITHOUT THE PRIOR WRITTEN APPROVAL OF VERMONT TIMBER WORKS, INC. IS A VIOLATION OF LAW AND PROHIBITED.