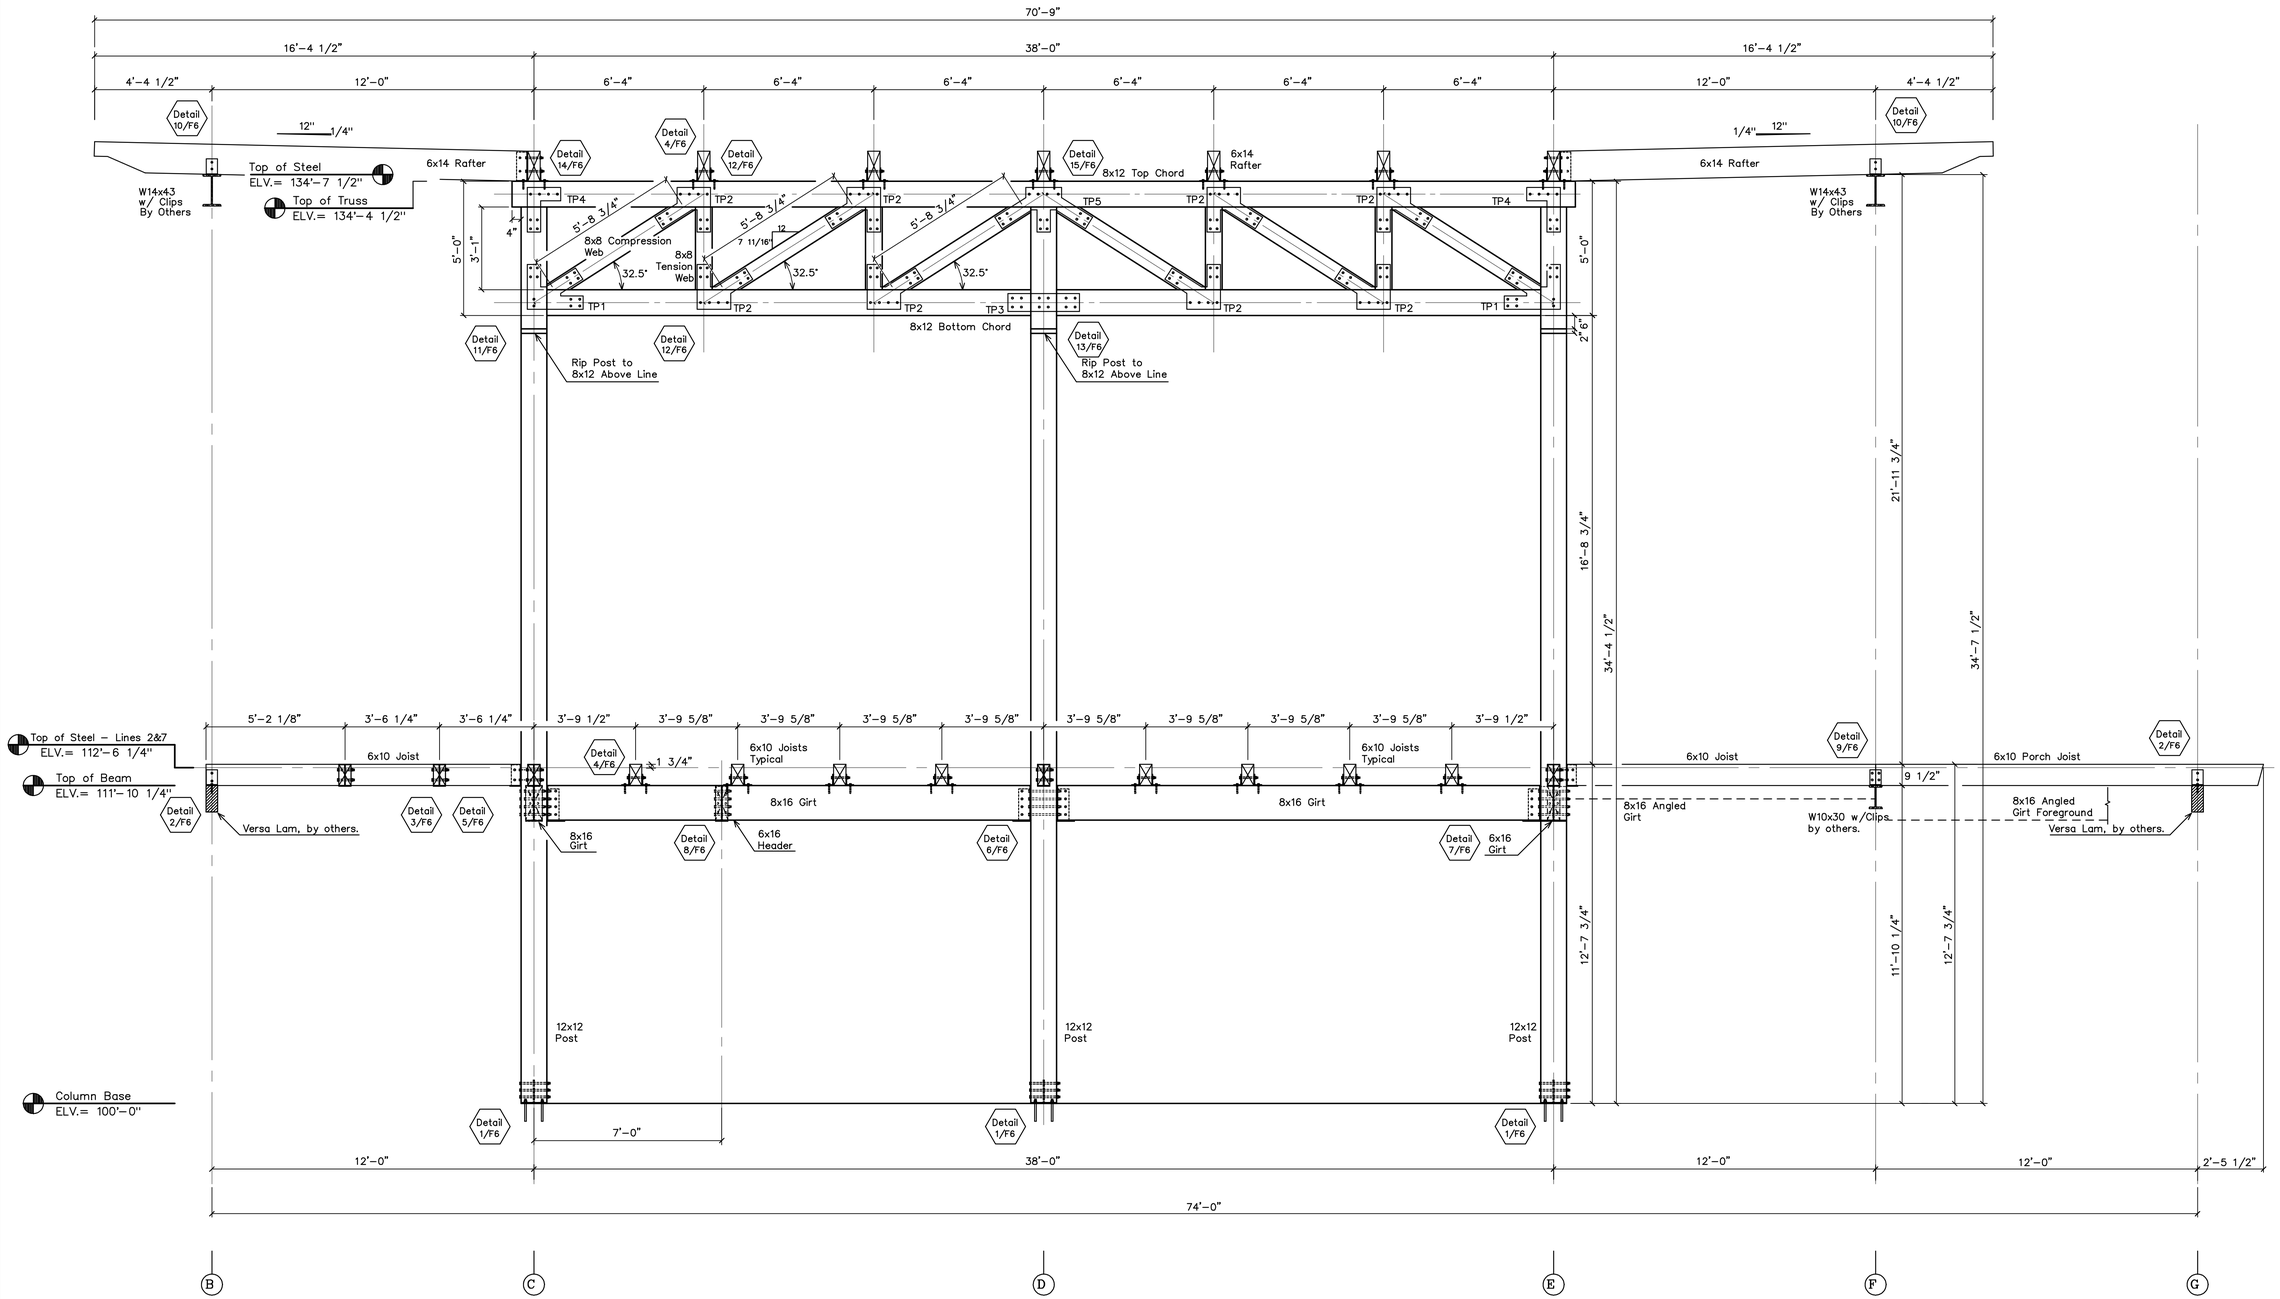

Truss T-6

2 - Required

REVISIONS	BY
2/3/03	
2/14/03	
3/20/03	
3/31/03	

VERMONT TIMBER WORKS
SPRINGFIELD, VERMONT
802-885-1917

SHOP DRAWINGS

Truss T-6 Profile

PROJECT: Centennial Senior Center
Timber Frame
Concord, New Hampshire

DRAWN : D.F.	CHECKED :
DATE : 12/20/02	
SCALE : 3/8"=1'-0"	
JOB NO. :	
SHEET F-3	
OF	SHEETS