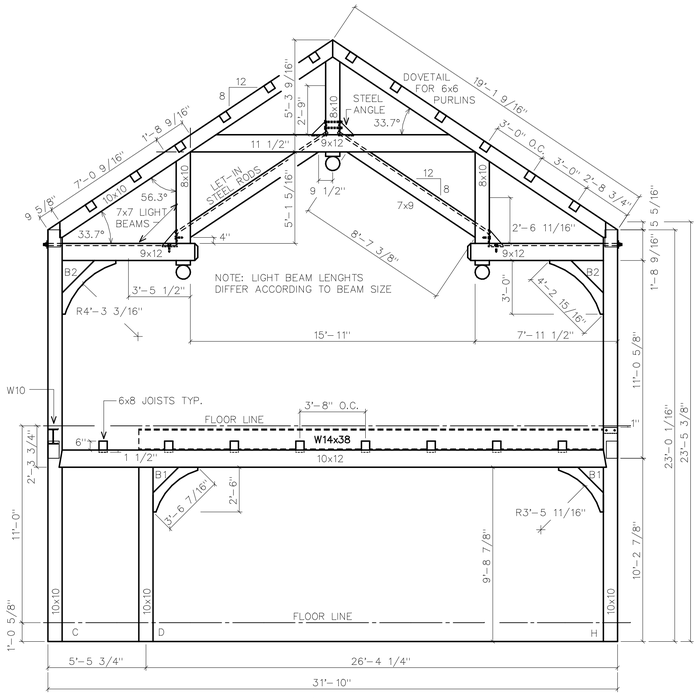

BENT 4

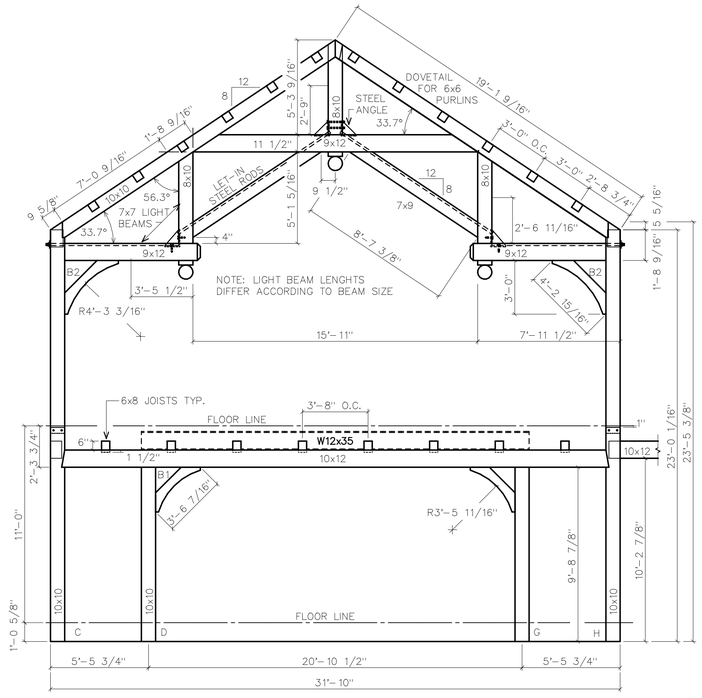

BENT 3

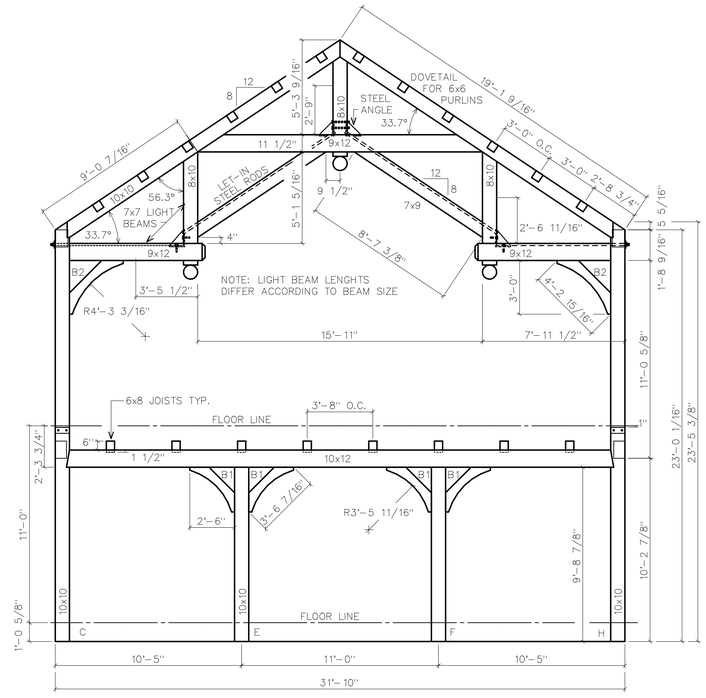

BENT 2

NOTES:

ALL TIMBER TO BE DOUGLAS FIR #1 & BETTER FREE OF HEART CENTERS

ALL PEGS TO BE 1" CLEAR BIRCH

ALL BOLTS TO BE ZINC COATED

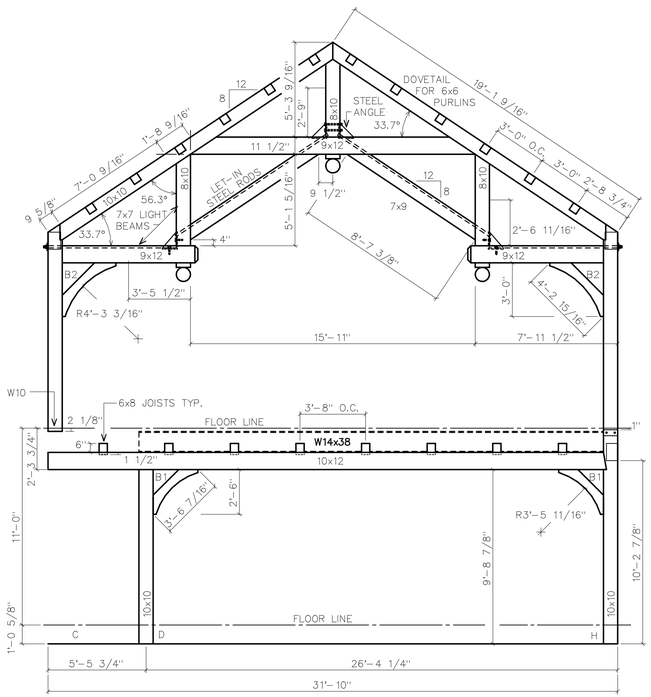

BENT 5

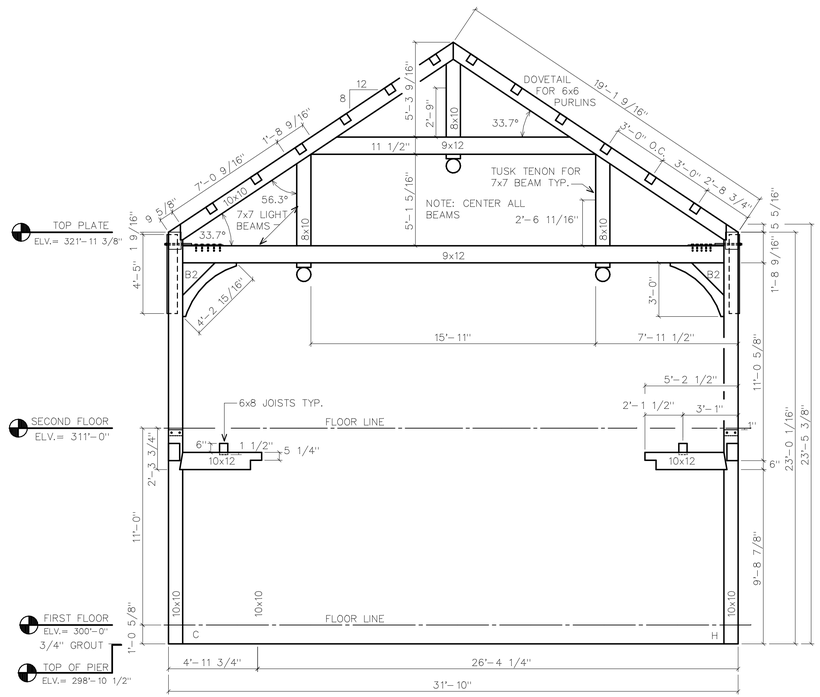

BENT 1

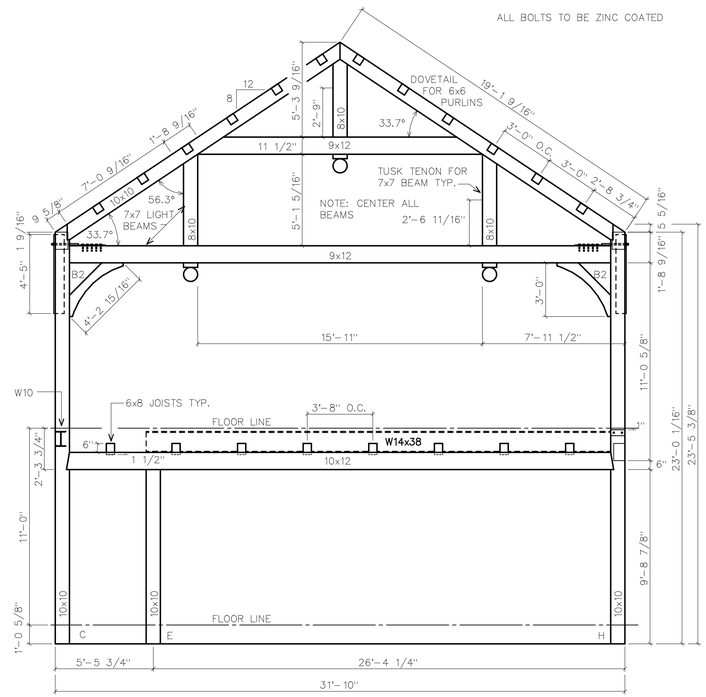

BENT 6

REVISIONS	BY
10/31/99	

VERMONT TIMBER WORKS
SOUTH LONDONDERRY, VT
802-824-3503

SHOP DRAWINGS

BENT PROFILES PACKAGE #2

ARCH: THE BURLEY PARTNERSHIP

ENG: ENGINEERING VENTURES

G.C.: ENGELBERTH

PROJECT: TRAPP FAMILY LODGE
STOWE, VERMONT

DRAWN : D.F.	CHECKED :
DATE : 10/14/99	
SCALE : 1/4"=1'-0"	
JOB NO. :	
SHEET F-10	
OF SHEETS	