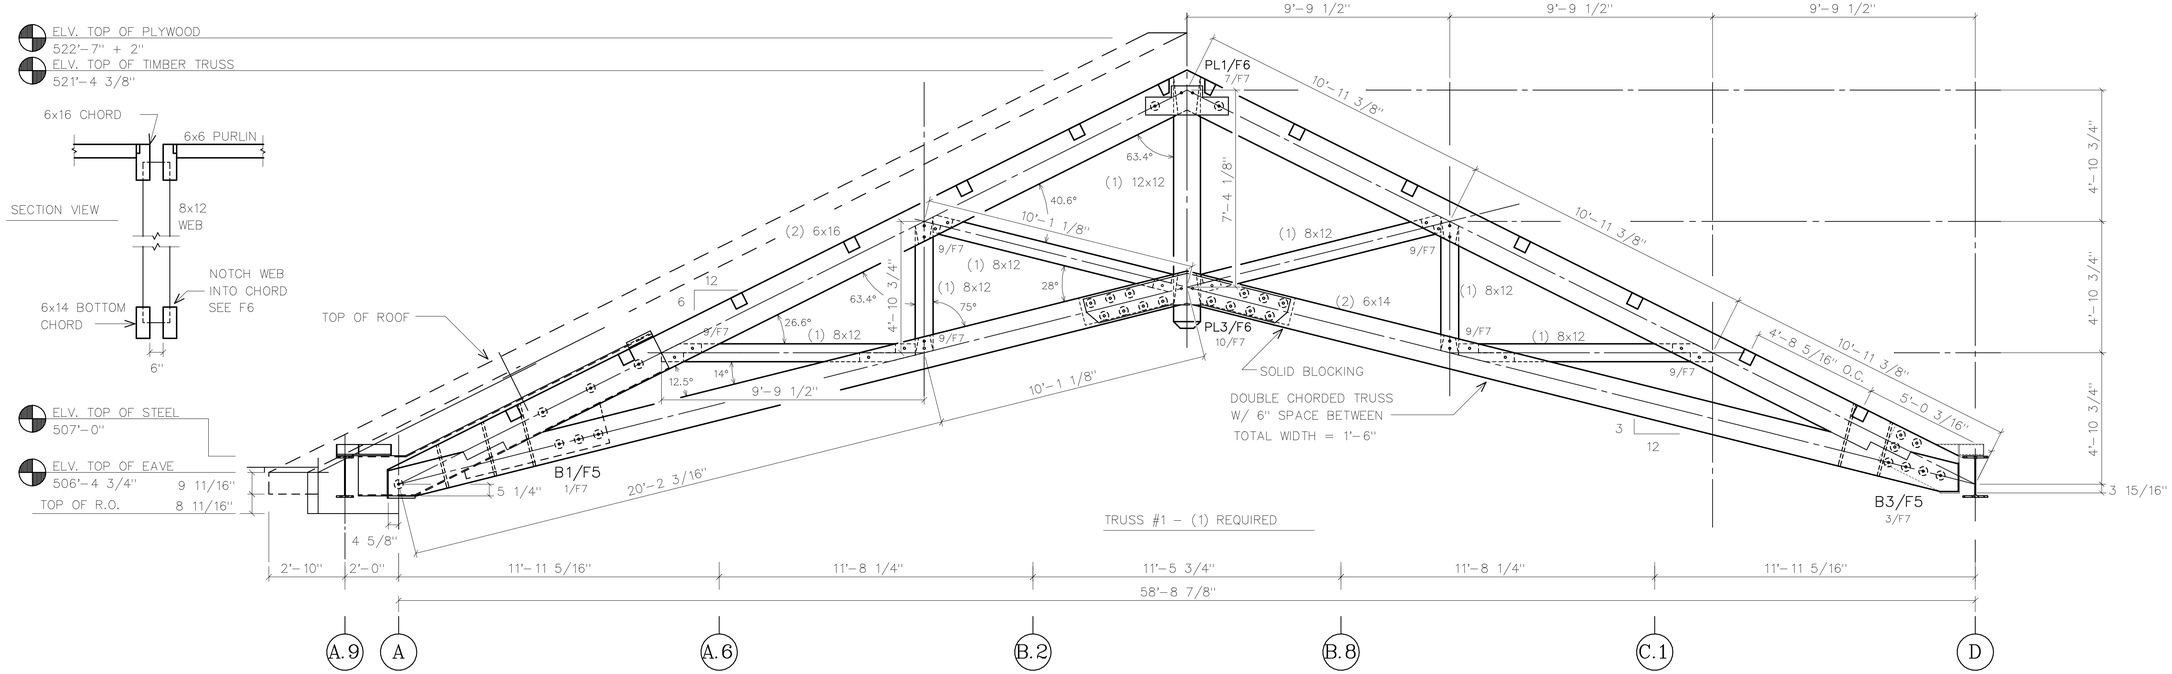

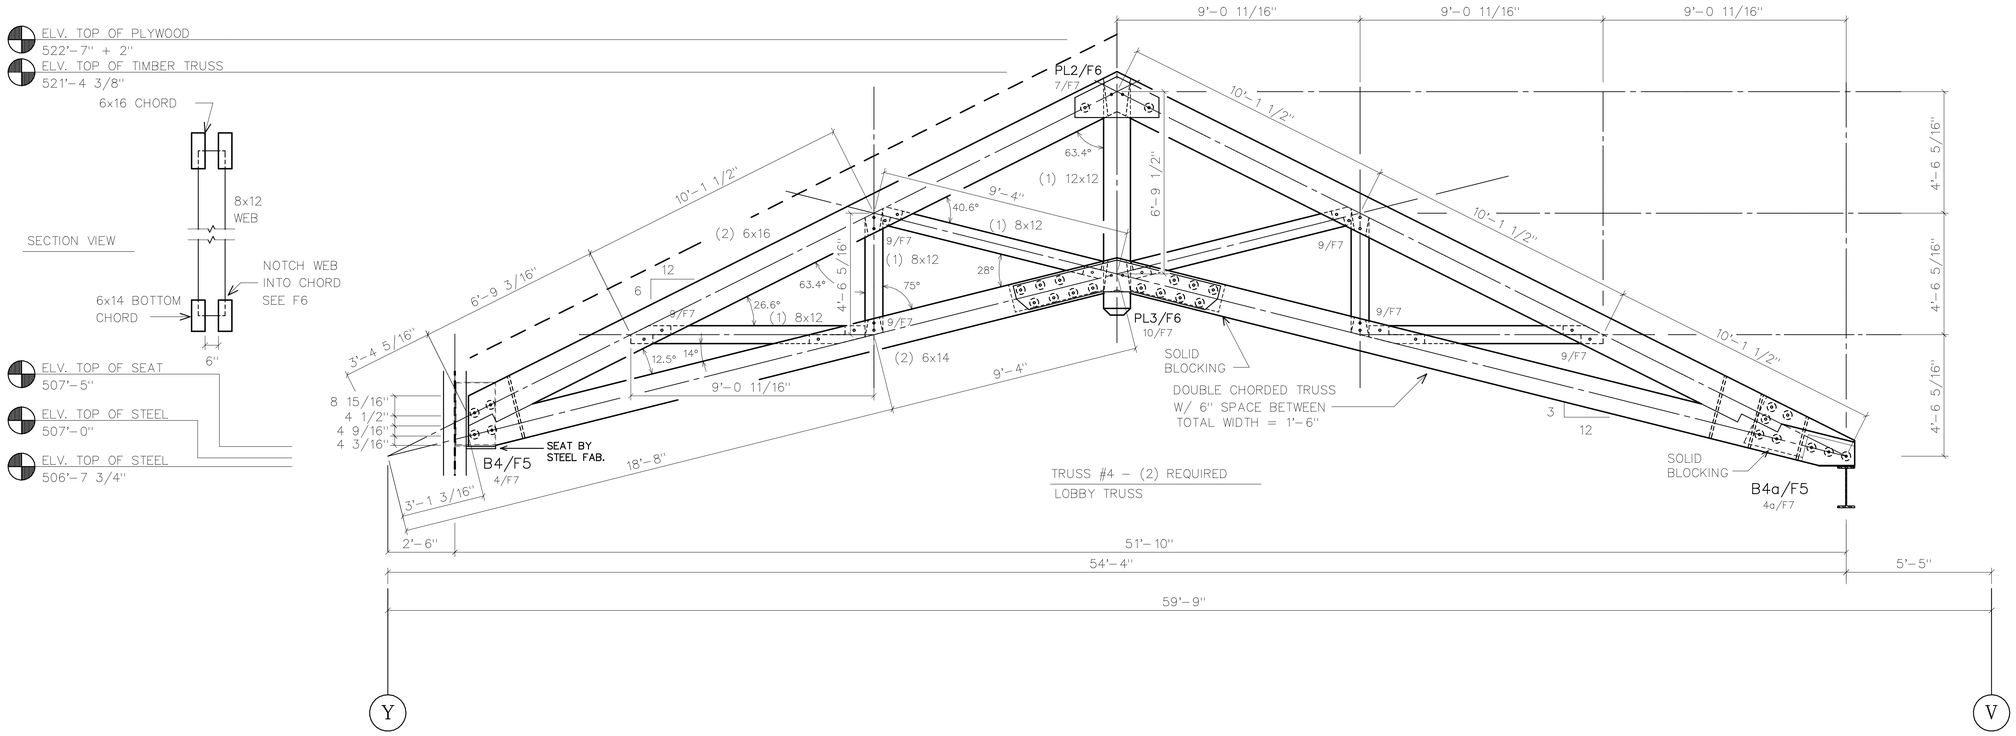

REVISIONS	BY
11/2/99	
12/10/99	

VERMONT TIMBER WORKS
SOUTH LONDONDERRY, VT
802-824-5503

SHOP DRAWINGS
TRUSS LAYOUTS
1 & 4

PROJECT: CITIGROUP EXECUTIVE ANNEX
ARMONK, NEW YORK

DRAWN : D.F.	CHECKED :
DATE : 10/25/99	
SCALE : 3/8"=1'-0"	
JOB NO. :	
SHEET F-2	
OF	SHEETS