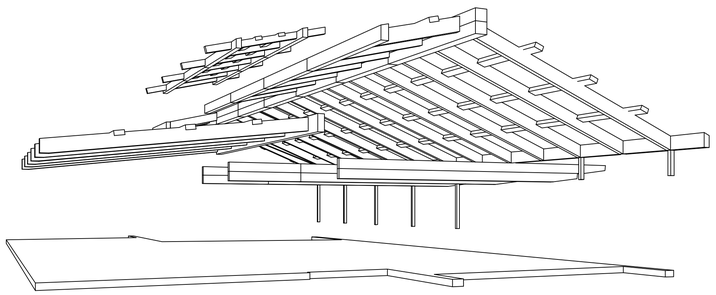

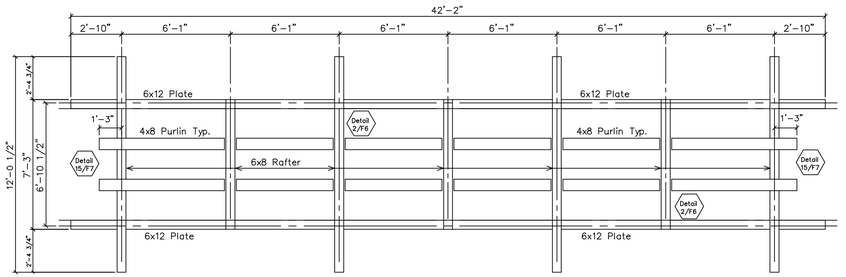

Monitor Roof Framing Plan

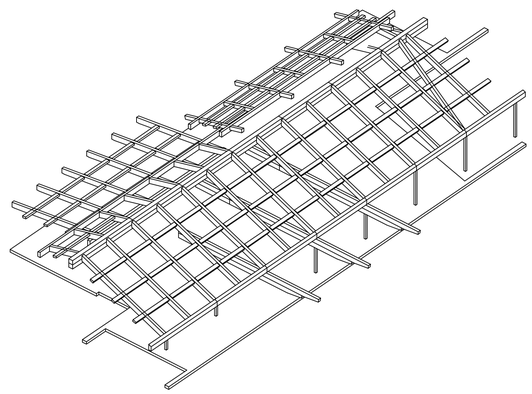

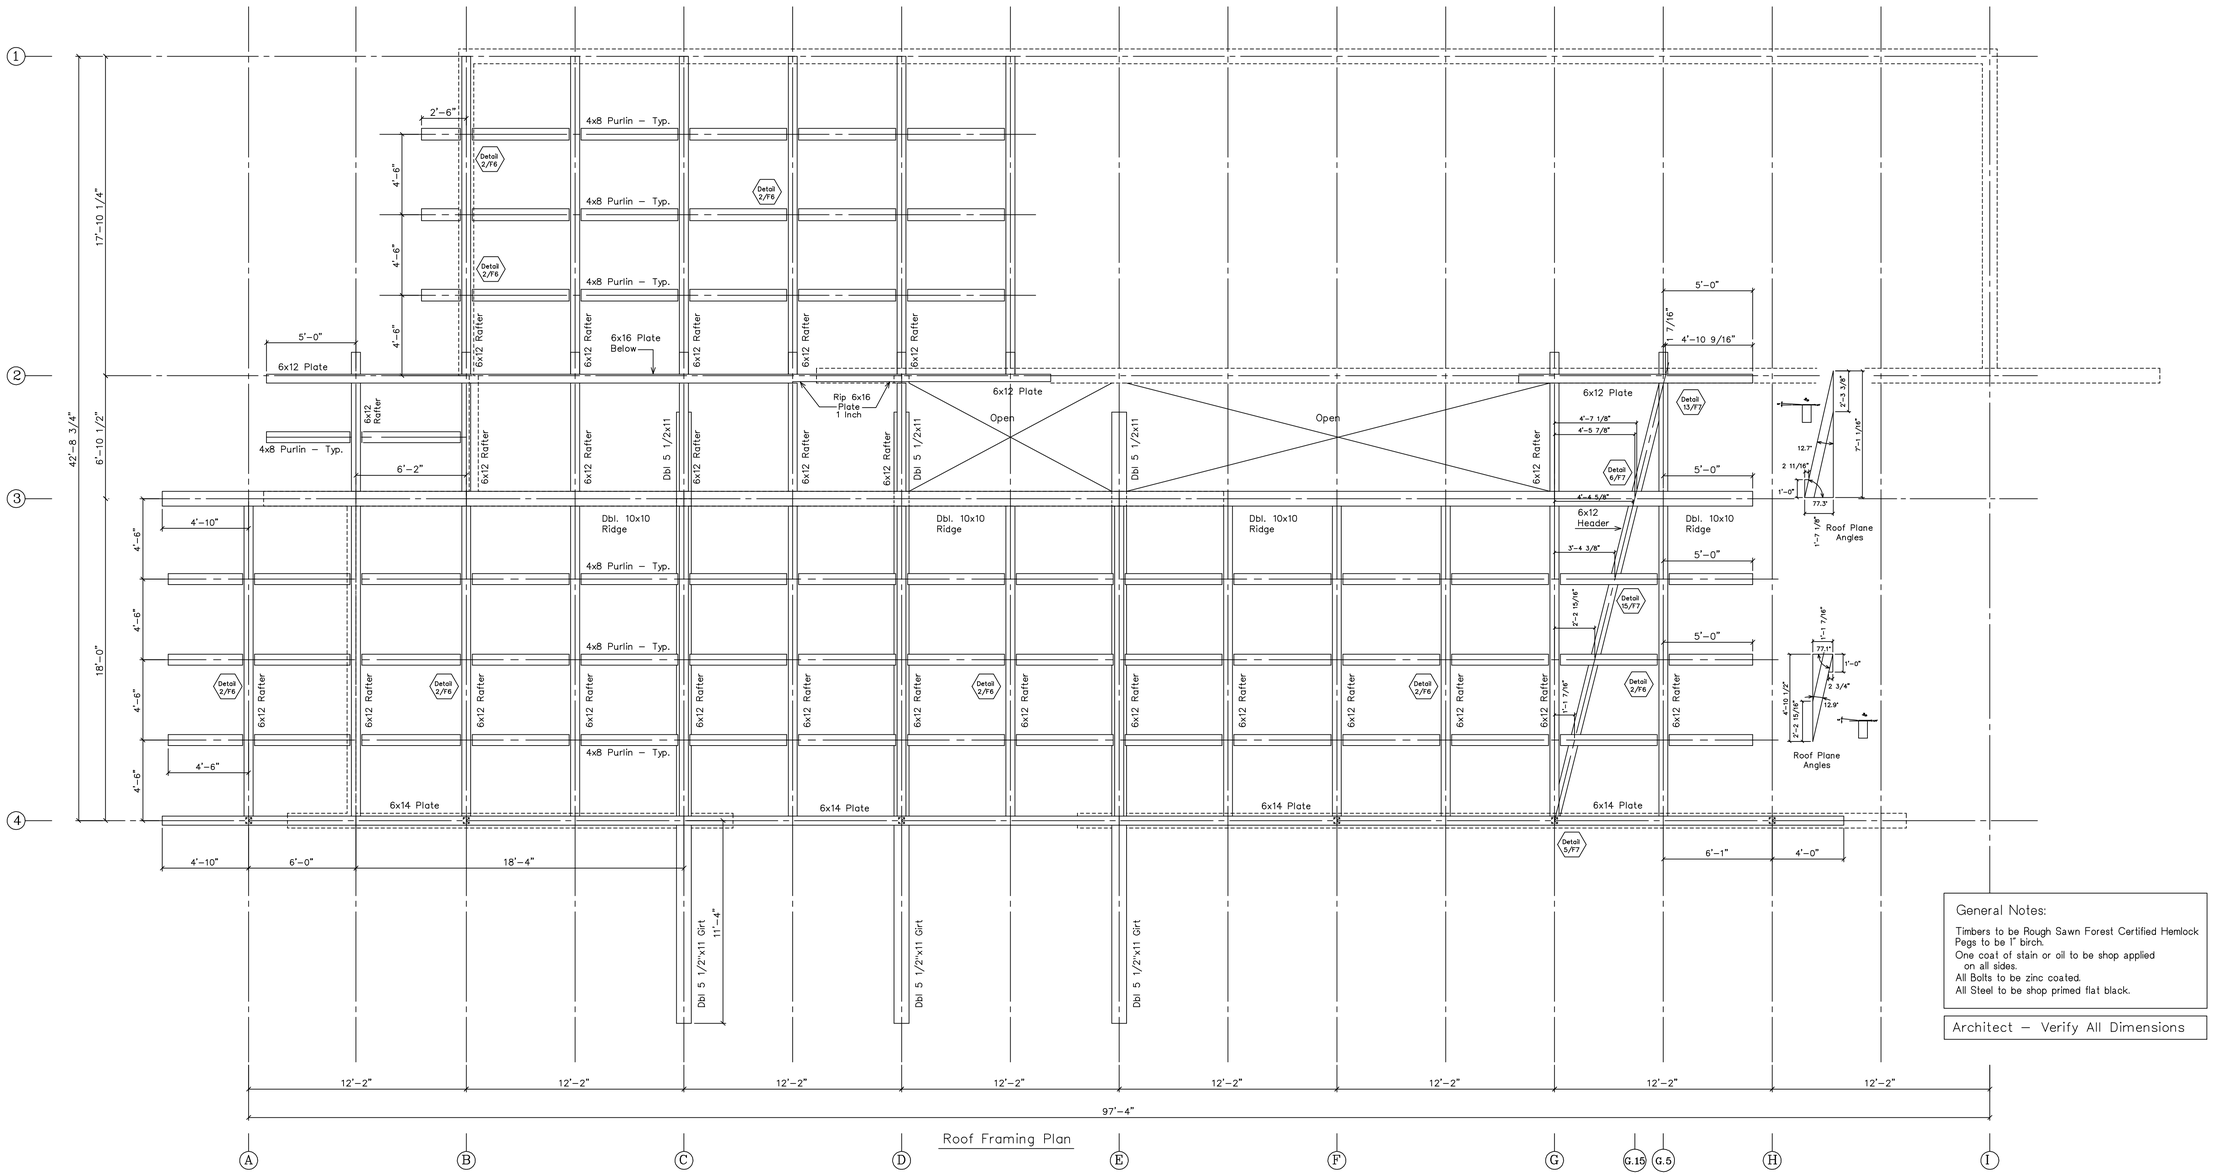

Roof Framing Plan

General Notes:

Timbers to be Rough Sawn Forest Certified Hemlock
Pegs to be 1" birch.
One coat of stain or oil to be shop applied on all sides.
All Bolts to be zinc coated.
All Steel to be shop primed flat black.

Architect – Verify All Dimensions

REVISIONS	BY
2/5/04	
3/29/04	
4/5/04	

VERMONT TIMBER WORKS
SPRINGFIELD VERMONT
802-885-1917

SHOP DRAWINGS

Plan
Perspective

PROJECT:
Sam's Point Dwarf Pine Ridge Preserve
Conservation Center
New Paltz, New York

DRAWN :	CHECKED :
D.F.	

DATE : 11/10/03

SCALE : 1/4"=1'-0"

JOB NO. :

SHEET

F-1

OF SHEETS