General Notes:

Timbers to be Douglas Fir #1 & Better S4S
Pegs to be 1" birch.
All edges to have 1/2" chamfer
One coat of stain or urethane to be shop applied on all sides.

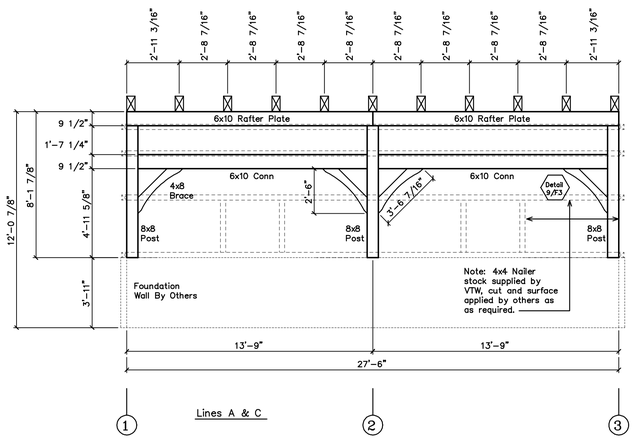

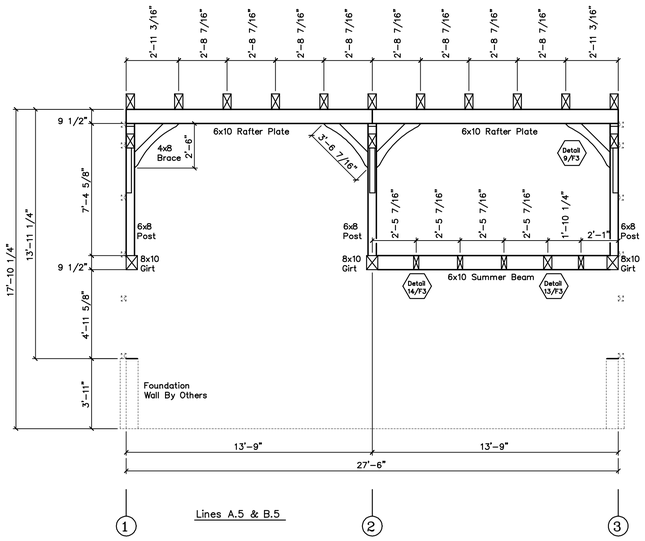

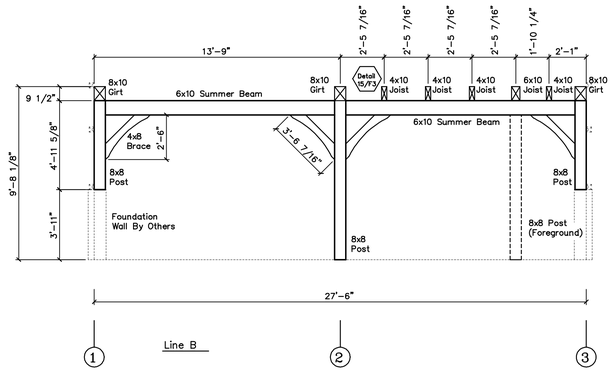

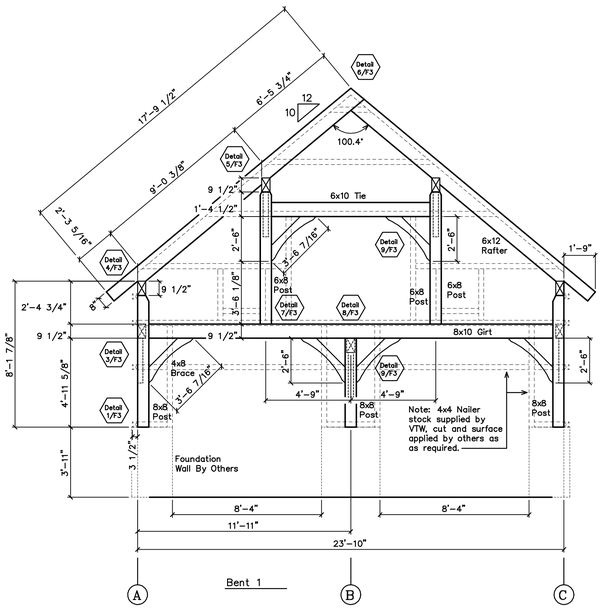

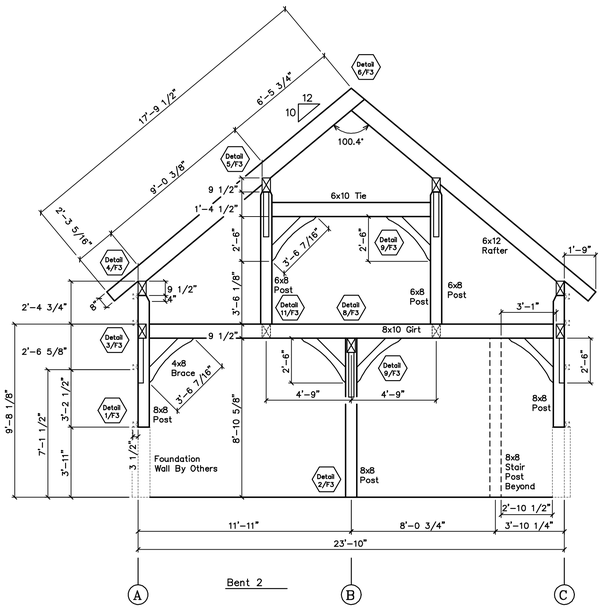

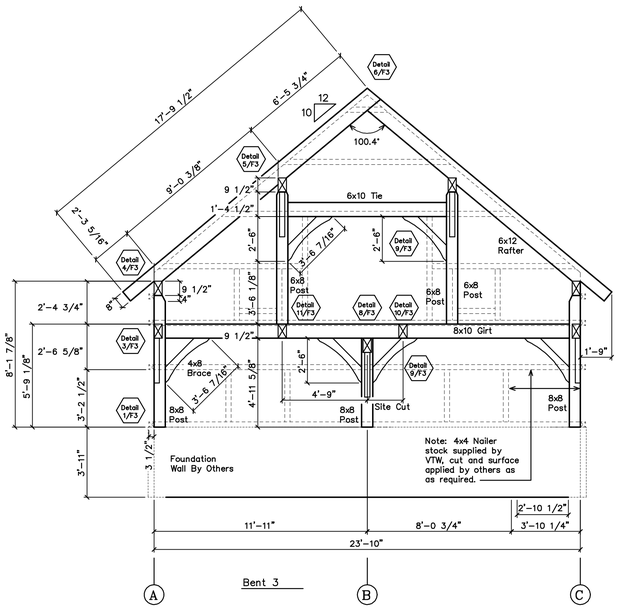

REVISIONS	BY
1/22/04	

RED LINE CHECK
BY: DATE:

VERMONT TIMBER WORKS
SPRINGFIELD VERMONT
802-885-1917

SHOP DRAWINGS

Bent Profiles
Bay Profiles

PROJECT:
Chilton Barn
Timber Frame
Darien, CT

DRAWN : D.F.
CHECKED :
DATE : 12/6/04
SCALE : 1/4"=1'-0"
JOB NO. :
SHEET
F-2
OF SHEETS