Detail 1/F3

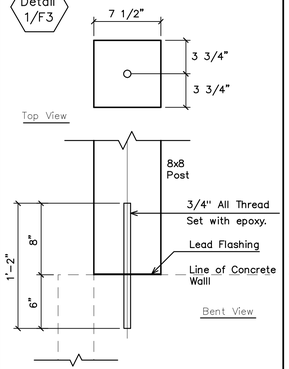

Detail 2/F3

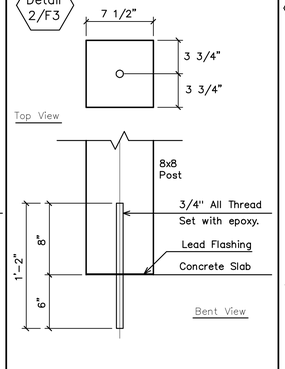

Detail 3/F3

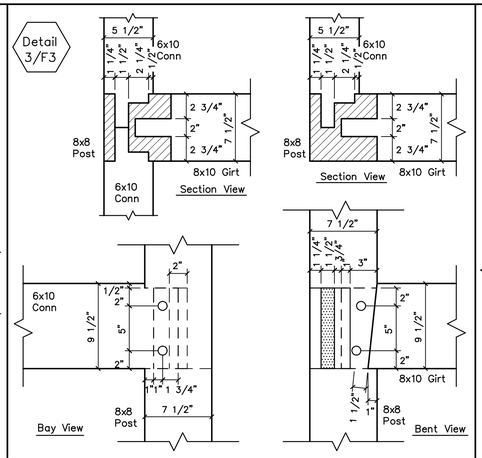

Detail 4/F3

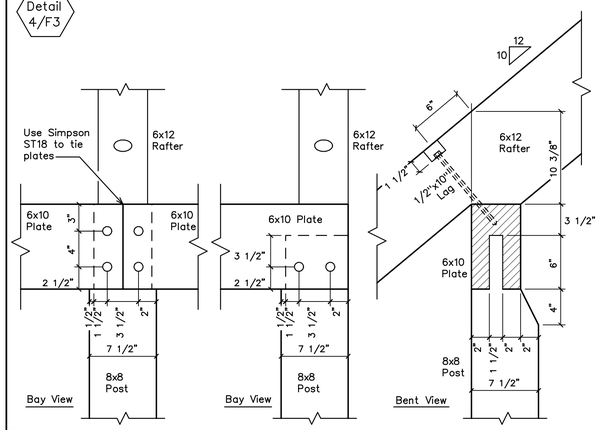

Detail 5/F3

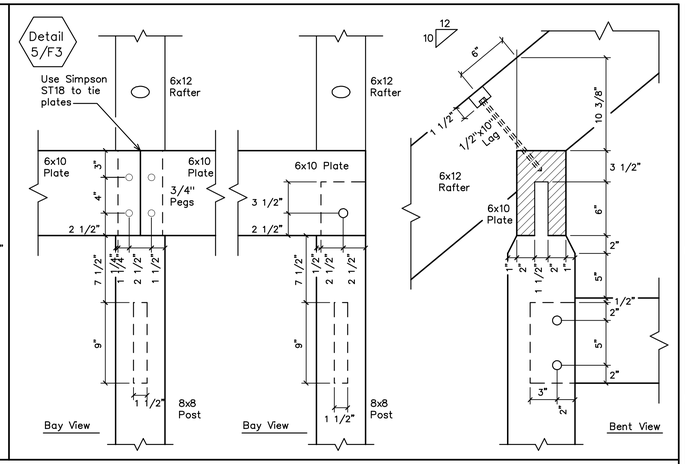

Detail 6/F3

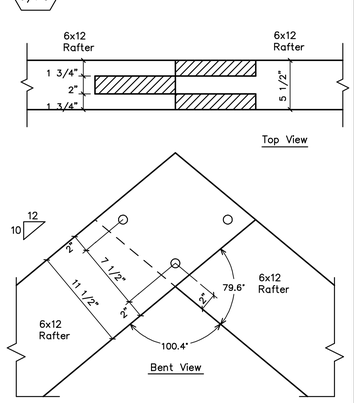

Detail 7/F3

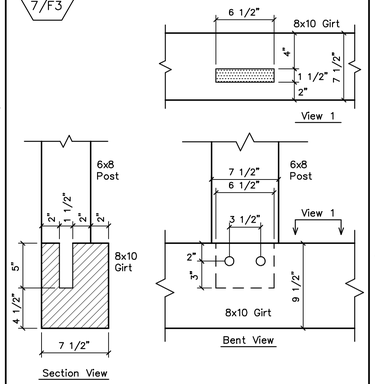

Detail 8/F3

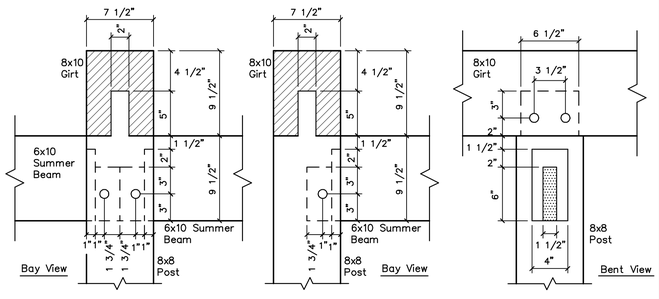

Detail 9/F3

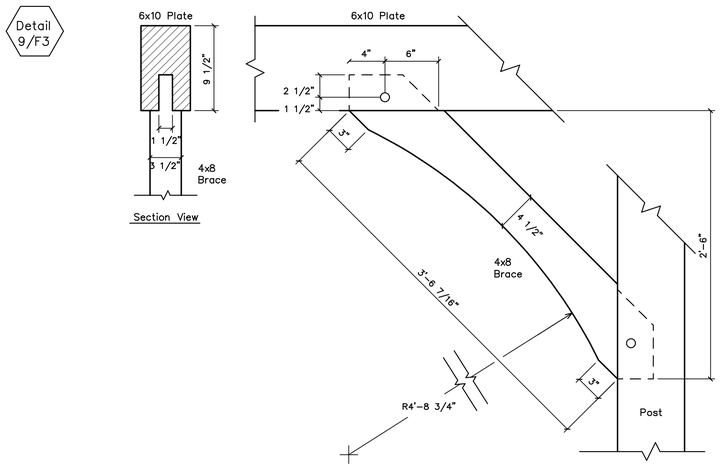

Detail 10/F3

Note: Site Cut Girt Pocket for Stair Header

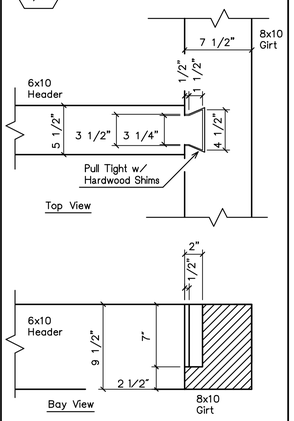

Detail 11/F3

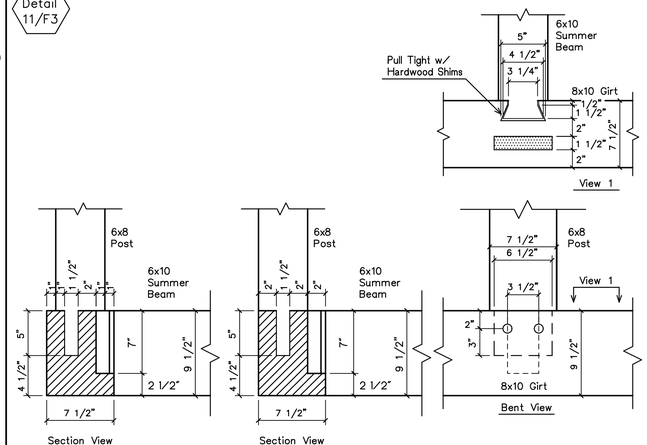

Detail 12/F3

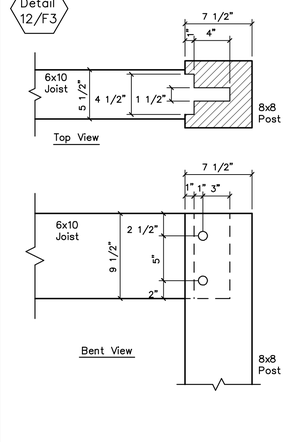

Detail 13/F3

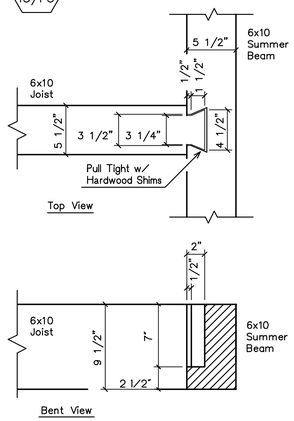

Detail 14/F3

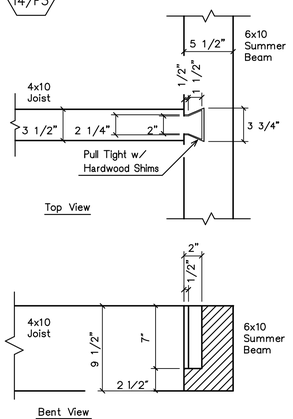

Detail 15/F3

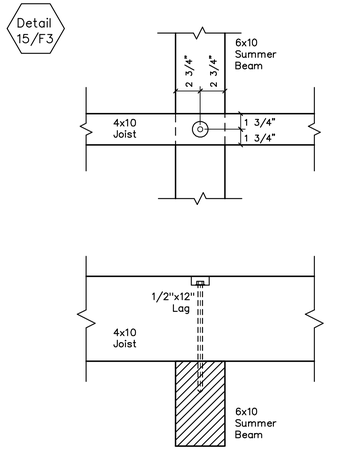

REVISIONS	BY
1/22/05	
RED LINE CHECK	
BY:	DATE:

VERMONT TIMBER WORKS
SPRINGFIELD VERMONT
802-885-1917

SHOP DRAWINGS
Joint Details

PROJECT:
Chilton Barn
Timber Frame
Darien, CT

DRAWN : D.F.	CHECKED :
DATE : 12/6/04	
SCALE : 1 1/2"=1'-0"	
JOB NO. :	
SHEET F-3	
OF SHEETS	