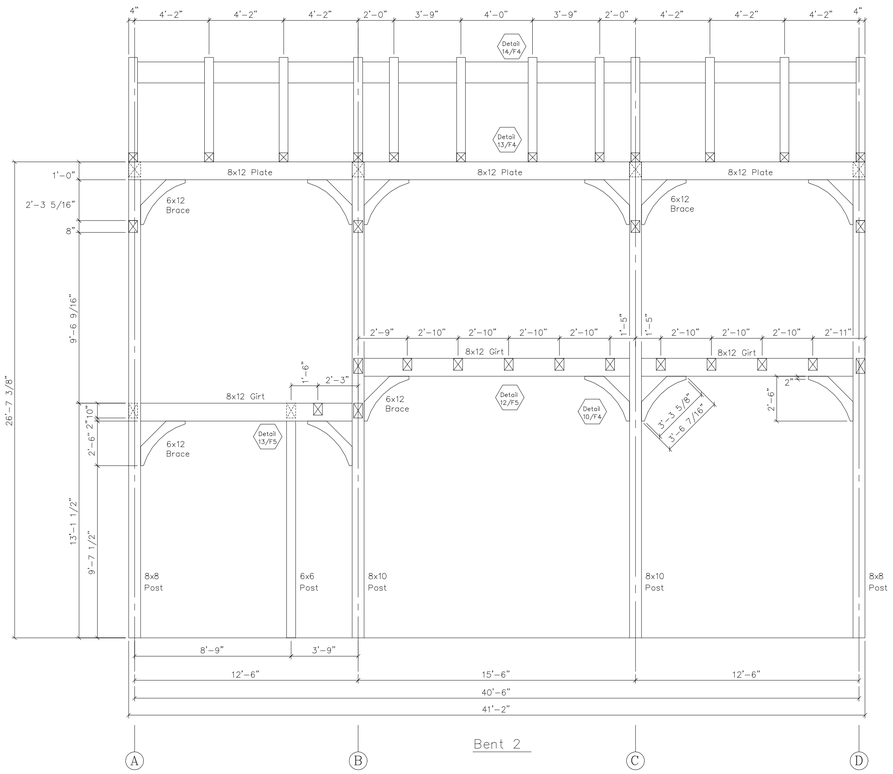

Bent 2

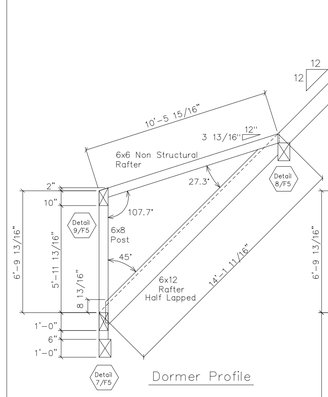

Dormer Profile

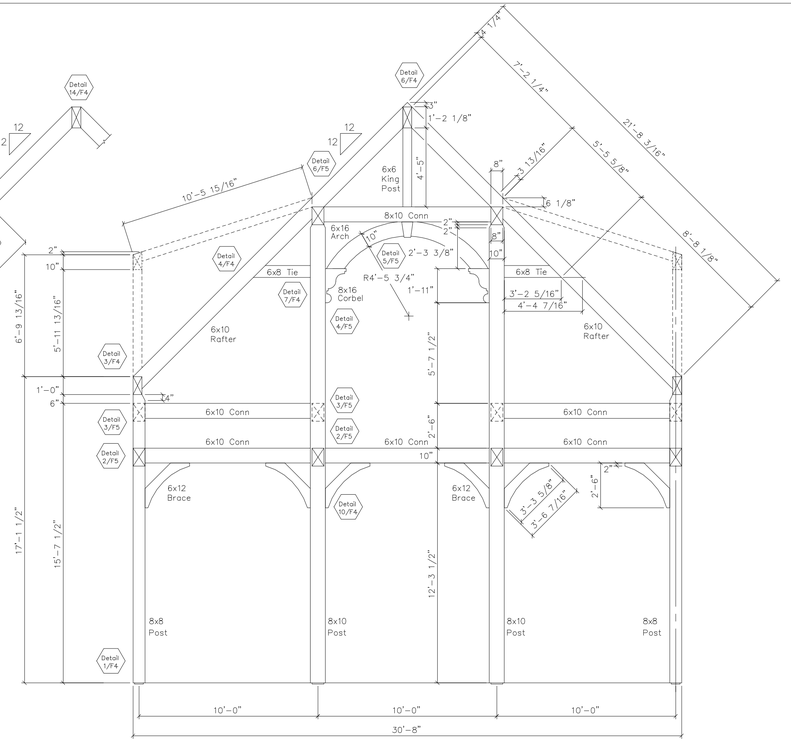

Line B

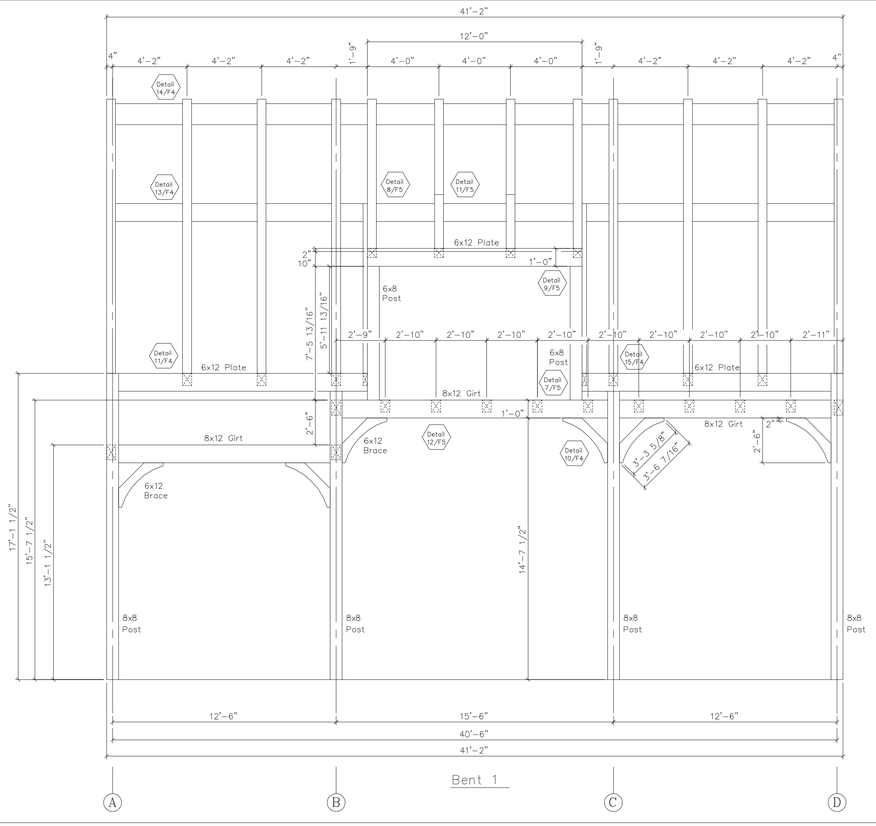

Bent 1

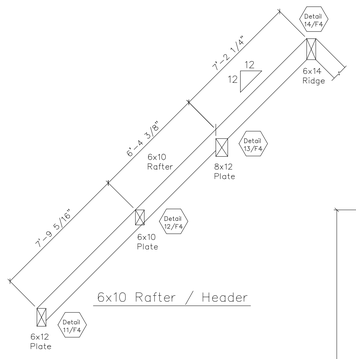

6x10 Rafter / Header

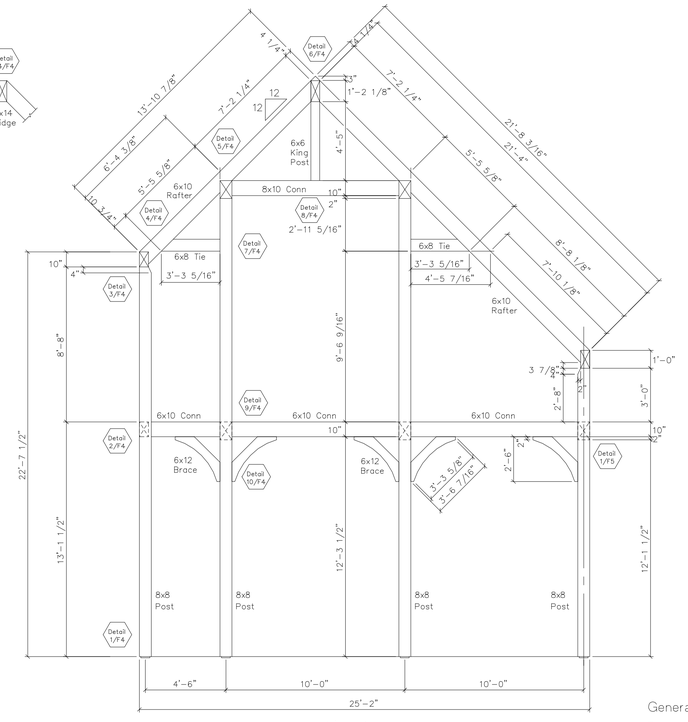

Line A

General Notes:

Timbers to be Rough Sawn Native Pine
Pegs to be 1" birch.
One coat of stain, oil or urethane to be shop applied on all sides.
All Bolts to be 3/4" zinc coated.
All Steel to be shop primed flat black.

REVISIONS	BY
9/15/04	
10/7/04	
10/21/04	
11/3/04	
1/7/05	
RED LINE CHECK	
BY:	DATE:

VERMONT TIMBER WORKS
SPRINGFIELD VERMONT
802-885-1917

SHOP DRAWINGS

Bent Profiles

PROJECT: Duker Small Barn
Timber Frame

DRAWN : D.F.	CHECKED :
DATE : 8/10/04	
SCALE : 1/4"=1'-0"	
JOB NO. :	
SHEET F-2	
OF	SHEETS