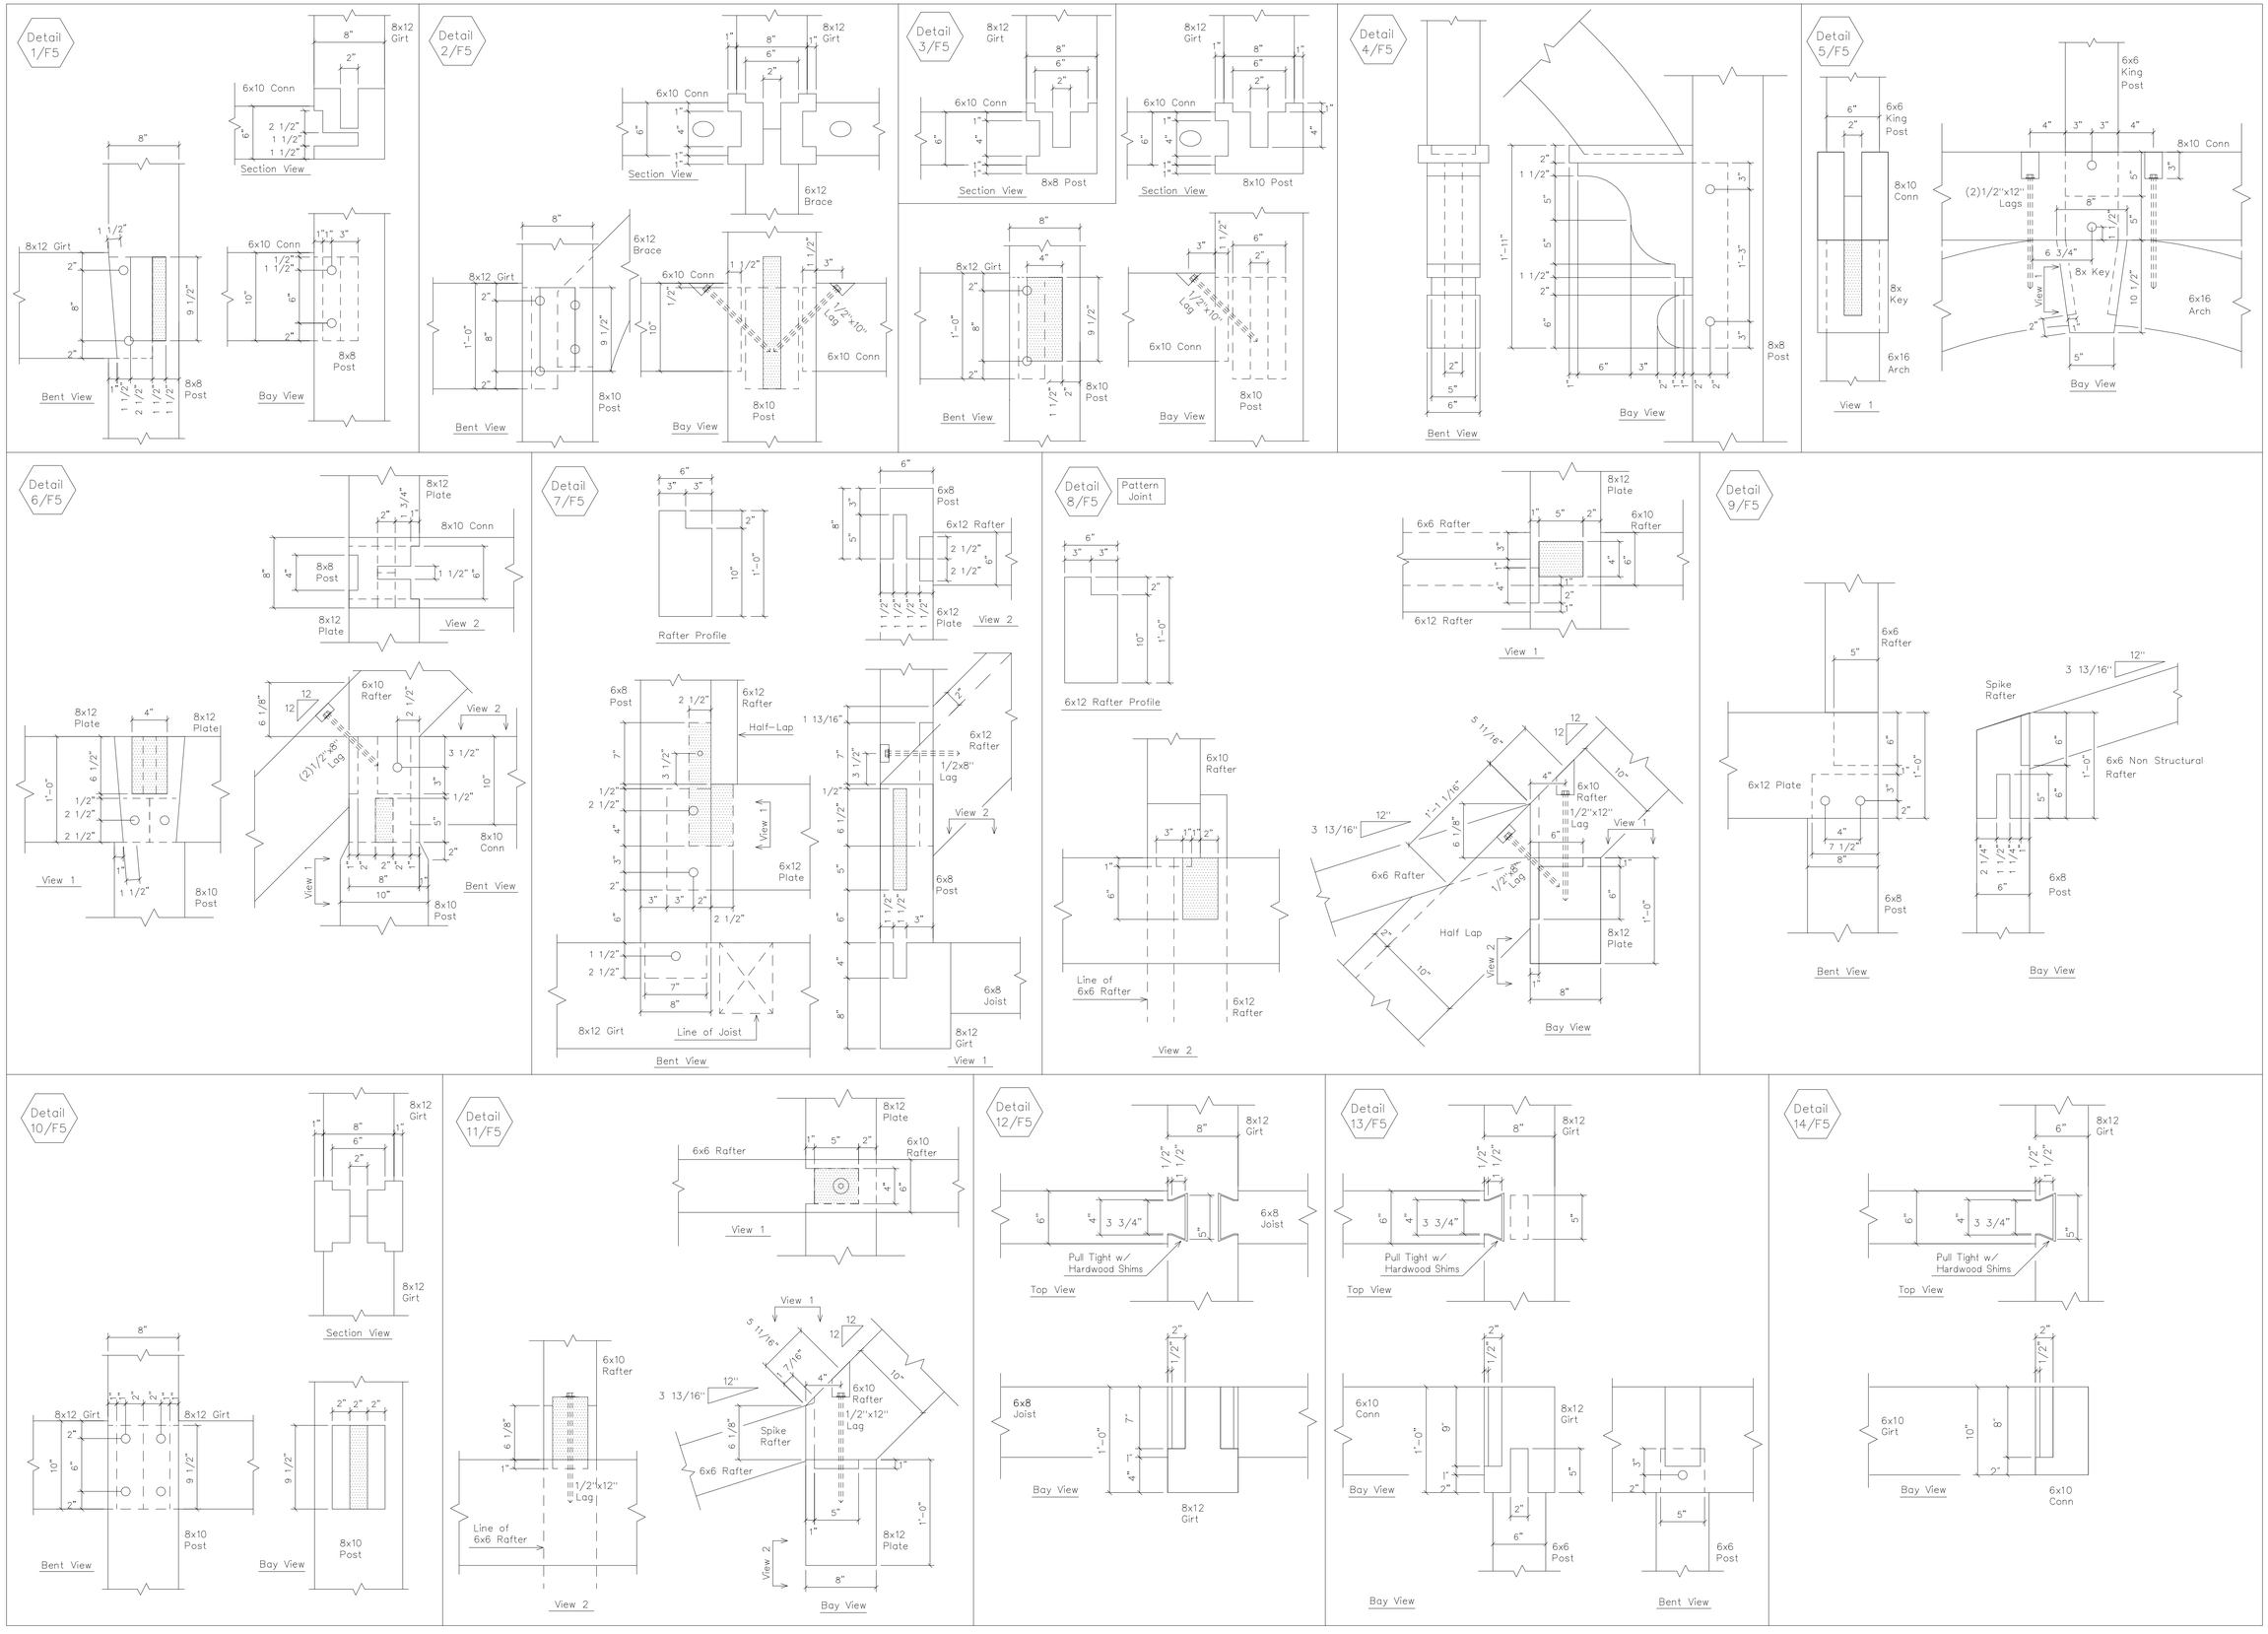

REVISIONS	BY
11/3/04	
1/7/05	

RED LINE CHECK
BY: DATE:

VERMONT TIMBER WORKS
SPRINGFIELD, VERMONT
802-885-1917

SHOP DRAWINGS
Joint Details

PROJECT: Duker Small Barn
Timber Frame

DRAWN : D.F.
CHECKED :
DATE : 8/10/04
SCALE : 1 1/2"=1'-0"
JOB NO. :
SHEET
F-5
OF SHEETS