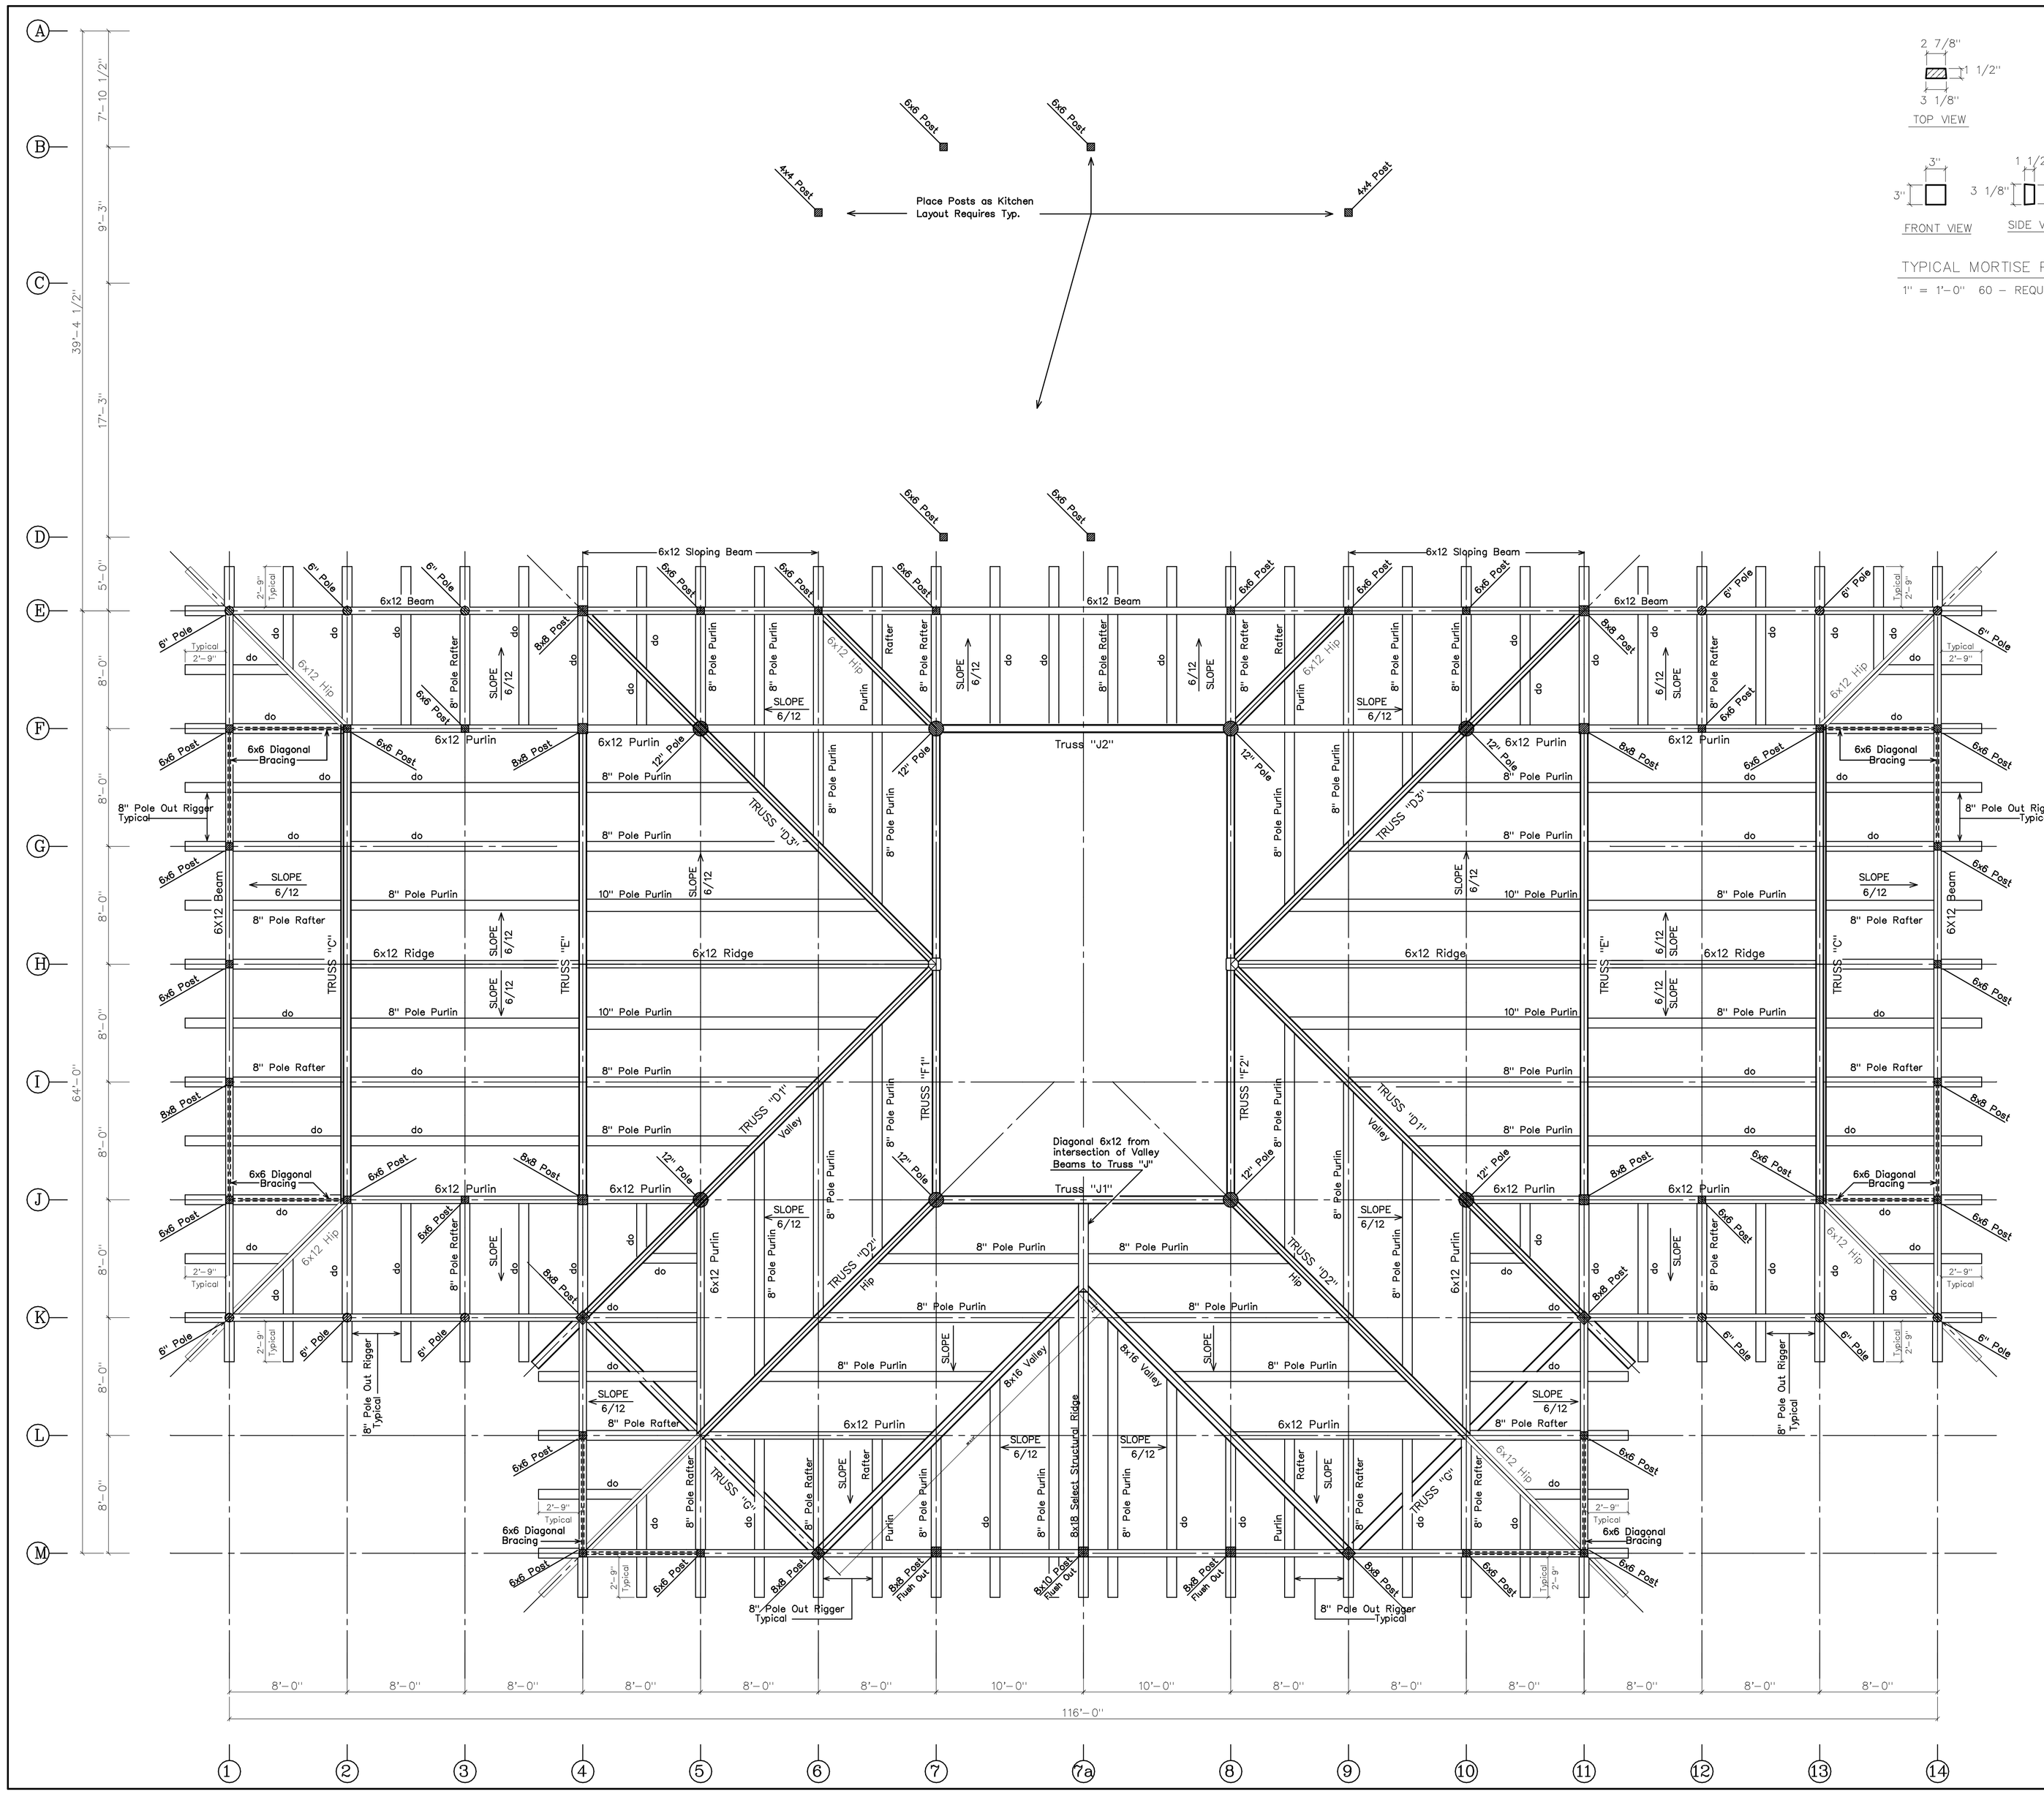

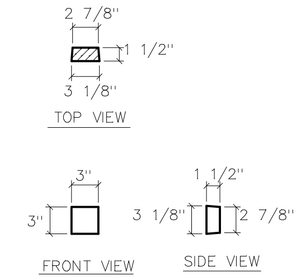

TYPICAL MORTISE PLUG

1" = 1'-0" 60 - REQUIRED

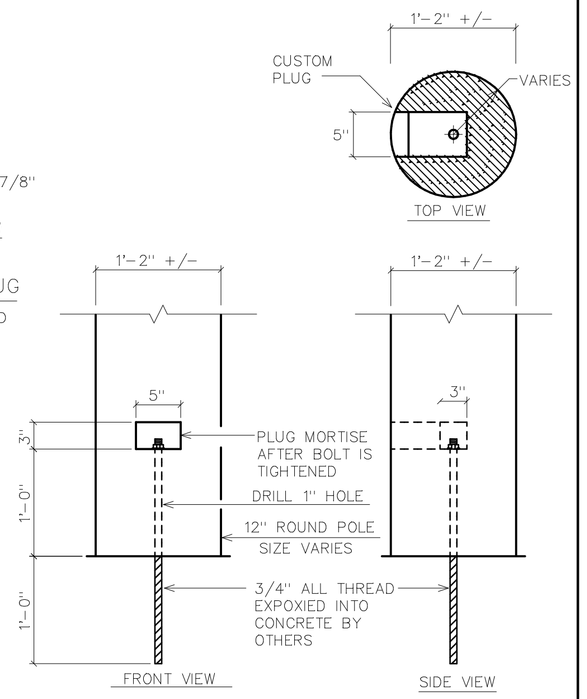

TYPICAL 12" ROUND POLE BASE

1" = 1'-0" DETAIL 1/F2

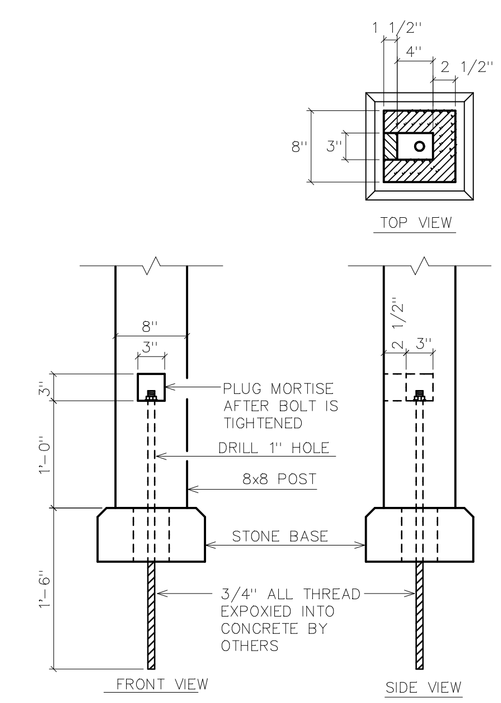

TYPICAL 8x8 COLUMN BASE

1" = 1'-0" DETAIL 2/F2

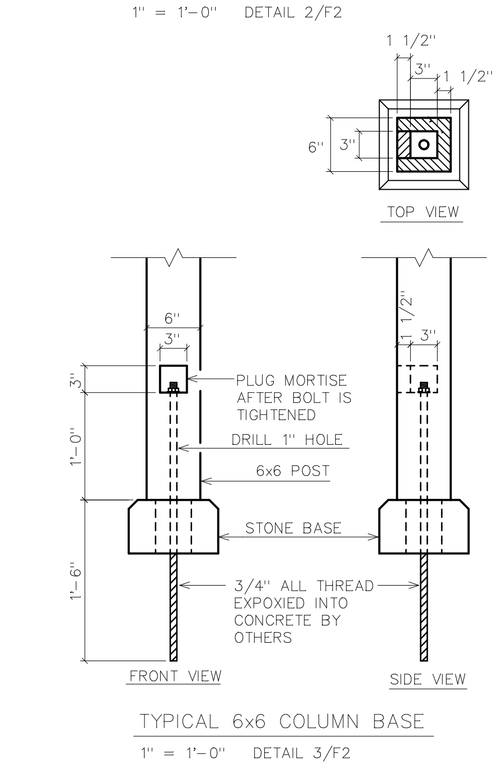

TYPICAL 6x6 COLUMN BASE

1" = 1'-0" DETAIL 3/F2

REVISIONS	BY
8/24/00	

VERMONT TIMBER WORKS
SPRINGFIELD VERMONT
802-885-1917

SHOP DRAWINGS

ROOF PLAN

PROJECT:
CAMP ABC
FRESH AIR FUND
FISHKILL, NY

DRAWN : D.F.	CHECKED :
DATE : 7/18/00	
SCALE : 3/16"=1'-0"	
JOB NO. :	
SHEET F-2	
OF	SHEETS