Detail 1/F5

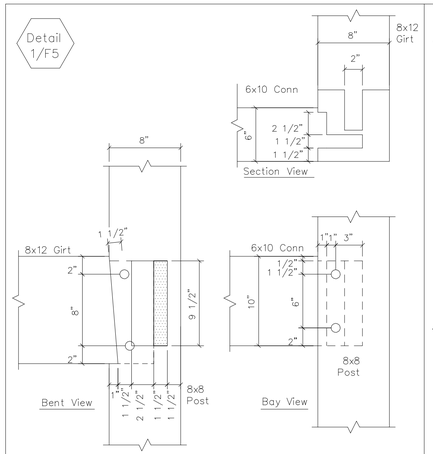

Detail 2/F5

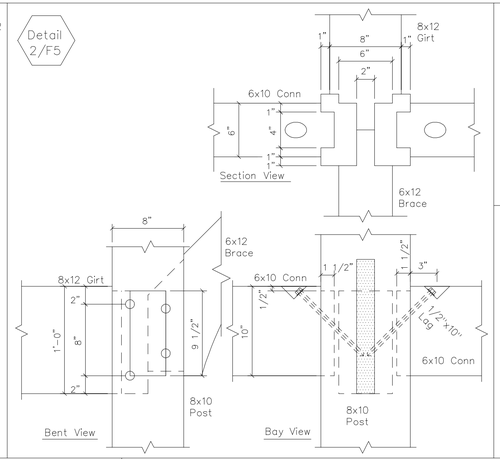

Detail 3/F5

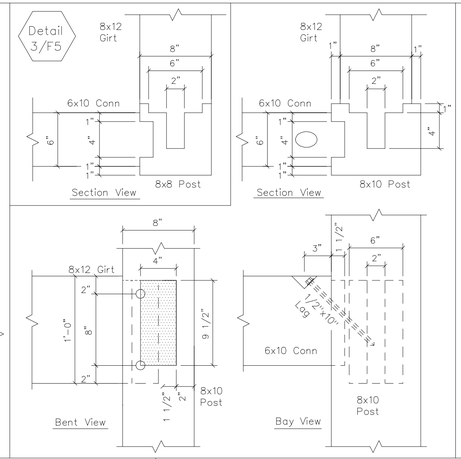

Detail 4/F5

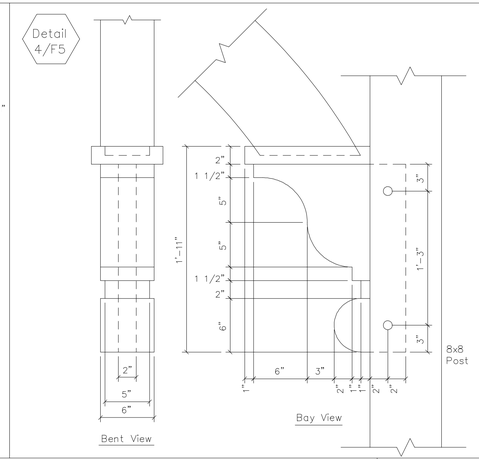

Detail 5/F5

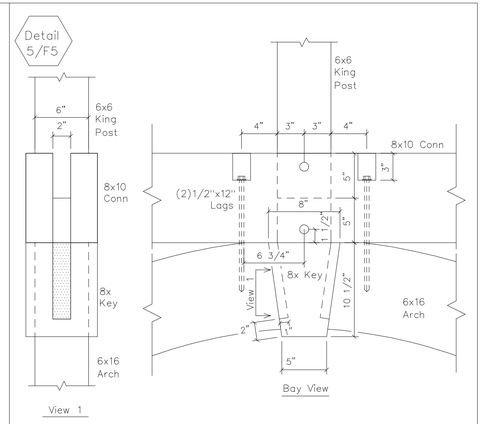

Detail 6/F5

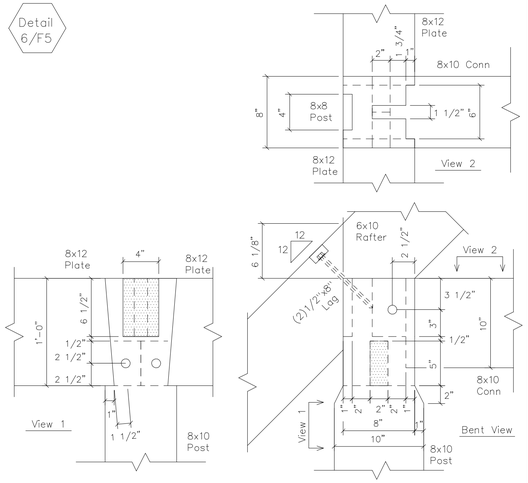

Detail 7/F5

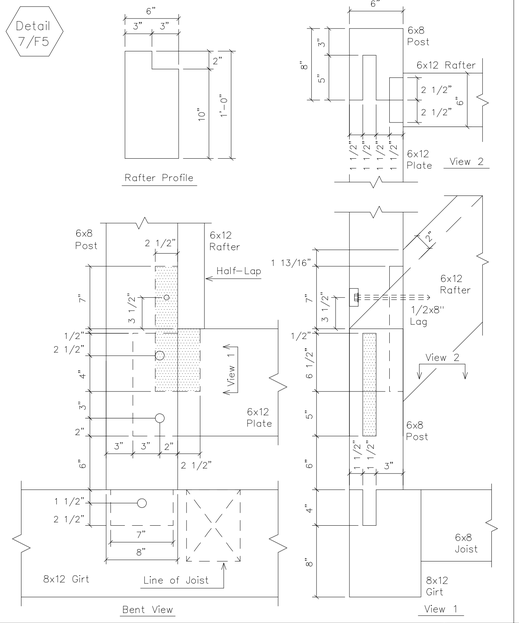

Detail 8/F5 Pattern Joint

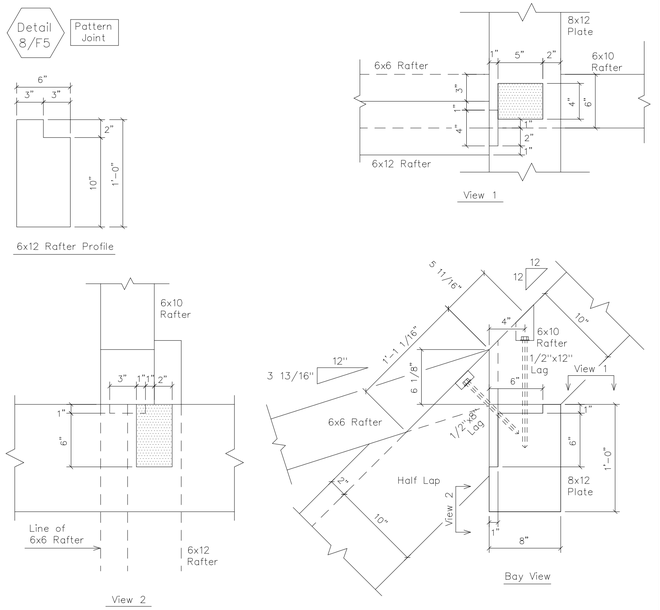

Detail 9/F5

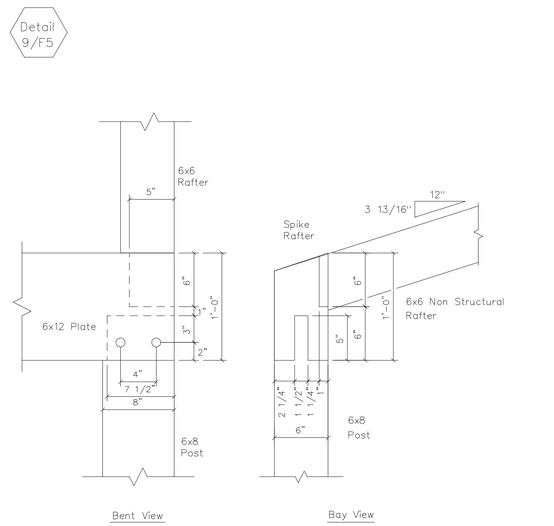

Detail 10/F5

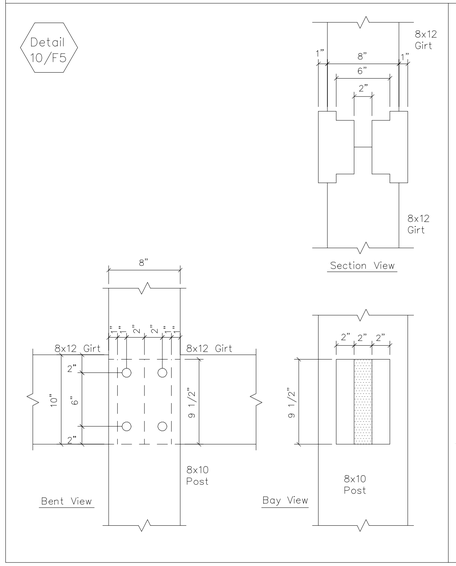

Detail 11/F5

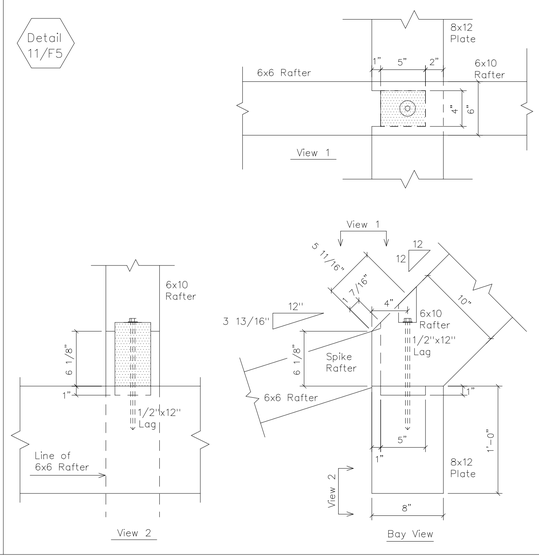

Detail 12/F5

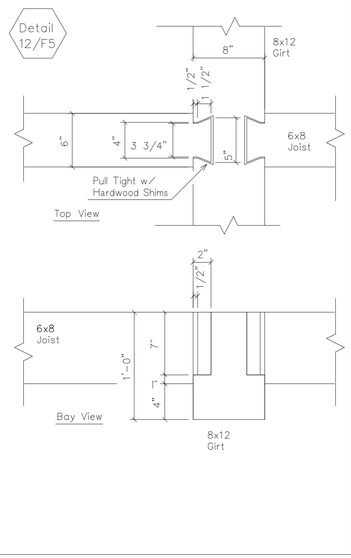

Detail 13/F5

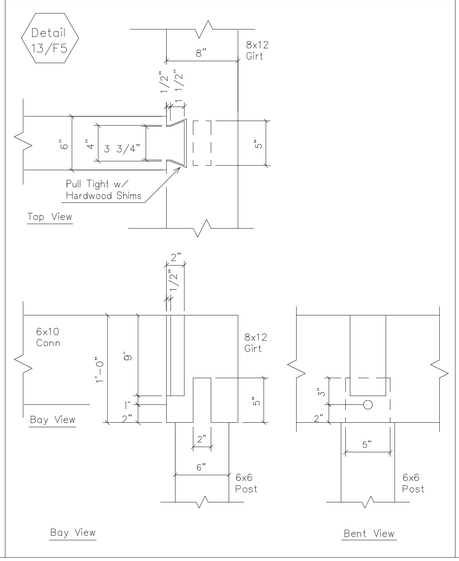

Detail 14/F5

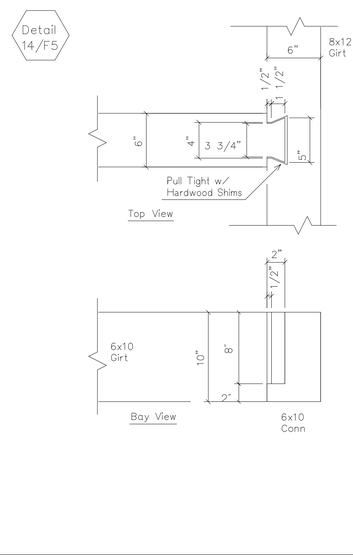

REVISIONS	BY
11/3/04	
1/7/05	
RED LINE CHECK	
BY:	DATE:

VERMONT TIMBER WORKS
SPRINGFIELD, VERMONT
802-885-1917

SHOP DRAWINGS

Joint Details

PROJECT: Duker Small Barn
Timber Frame

DRAWN : D.F.	CHECKED :
DATE : 8/10/04	
SCALE : 1 1/2"=1'-0"	
JOB NO. :	
SHEET F-5	
OF SHEETS	